
A1 L

| Rev | Revision note | Date | By | Checked |
|---|---|---|---|---|
| A | Size & Number of Bays Amended, Int. Layout Complely Re-arranged Unisex Toilets Added | 10/08/23 | RJL | RJL |
| B | Size & Number of Bays Amended, Int. Layout Complely Re-arranged | 18/08/23 | AR | AR |
| C | Unisex WCs Re-instated, 14no. Corridor VPs Added, Stairwell 1 Door Re-handed, Minor Room Name Updates, Feature Lighting Denoted | 22/08/23 | RJL | RJL |
| D | Unisex WCs Re-arranged, GF Bay Widths Amended to Bays 7, 8 & 9 FF Bay Widths Amended to Bays 22, 23 & 24 | 22/08/23 | RJL | RJL |
| E | M&E Added. External Doors Updated. | 08/09/23 | GNS | GNS |

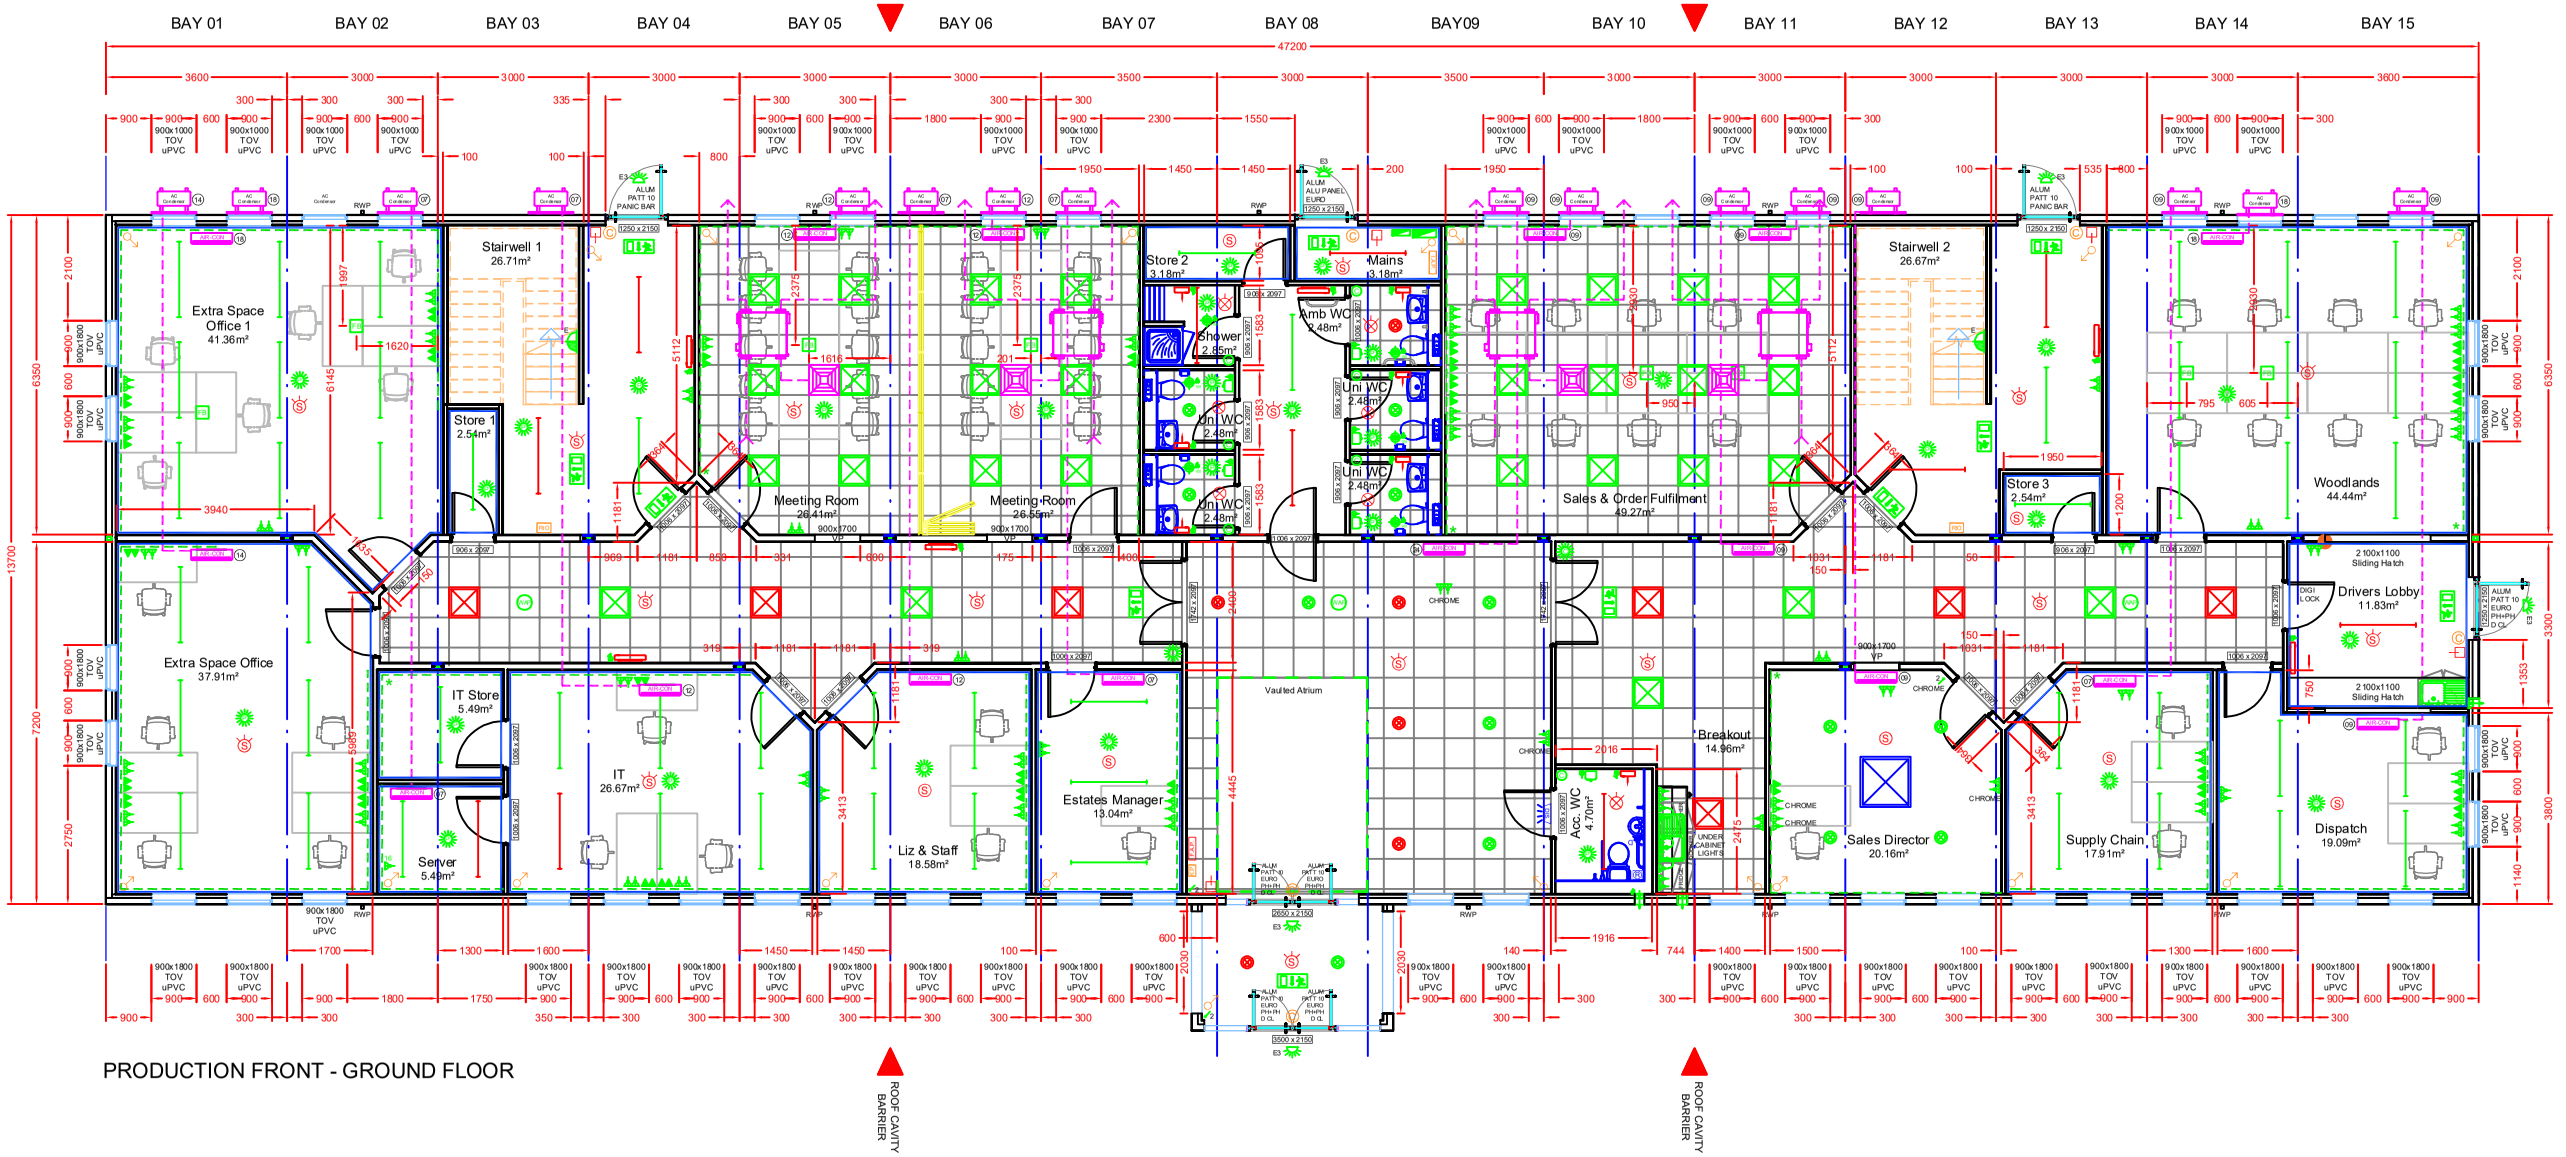


LIGHTING & CONTROLS LEGEND

- 600 x 600 CEILING GRID LED LIGHT FITTING
- 600 x 600 CEILING GRID LED LIGHT FITTING C/W 3 HR EMERGENCY BACK-UP
- 1500mm LED BATTEN LIGHT
- 1500mm LED BATTEN LIGHT C/W 3 HR EMERGENCY BACK-UP
- CIRCULAR LED LIGHT FITTING
- CIRCULAR LED LIGHT FITTING C/W 3 HR EMERGENCY BACK-UP
- WALL MOUNTED INTERNAL BULKHEAD C/W 3 HR EMERGENCY BACK-UP
- LED FEATURE LIGHT FITTING
- PIR SWITCH
- MID PIR SWITCH
- CORRIDOR PIR SWITCH
- ILLUMINATED EMERGENCY EXIT SIGN C/W 3 HR EM. BACK UP
- EXTERNAL LIGHT C/W 3 HR EM. BACK UP
- TWO GANG DIMMER SWITCH
- TWO GANG DIMMER SWITCH

ELECTRICAL (GENERAL)

- PANEL BOARD
- TPN DISTRIBUTION
- 3 COMPARTMENT TRUNKING @ SKIRTING LEVEL
- TRUNKING RISER
- SWITCHED FUSE SPUR
- SINGLE SOCKET OUTLET
- DOUBLE SOCKET OUTLET
- DOUBLE RJ45 DATA POINT
- FLOOR BOX (2 x DSSO, 4 x DATA)
- 16AMP COMMANDO SOCKET (DATA CABINET)
- PANEL HEATER
- FAN HEATER
- HEATER CONTROLLER
- CEILING MOUNTED EXTRACT FAN (SIZE DENOTED)
- WALL MOUNTED EXTRACT FAN (SIZE DENOTED)
- HAND DRYER
- EXTERNAL ISOLATOR (A/C CONDENSER)
- WIRELESS ACCESS POINT

DISABLED ALARM

- DISABLED ALARM PULL CORD
- DISABLED ALARM SOUNDER / INDICATOR
- DISABLED ALARM RESET BUTTON

FIRE ALARM LEGEND

- FIRE ALARM PANEL
- MULTI DETECTOR
- MULTI DETECTOR / SOUNDER
- BEACON
- SOUNDER / BEACON
- BREAK GLASS

INTRUDER ALARM LEGEND

- SECURITY PANEL
- KEYPAD PANEL
- PIR SENSOR
- DOOR CONTACT
- INTERNAL SOUNDER
- EXTERNAL SOUNDER
- RIO

INTRUDER ALARM LEGEND

- WALL MOUNTED INTERNAL A/C (SIZE DENOTED)
- EXTERNAL A/C CONDENSER MOUNTED ON WALL BRACKETS
- 4 WAY TILE AIR DIFUSER
- HEAT RECOVERY VENTILATION UNIT

FINISHES LEGEND

- VINYL FACED PLASTERBOARD WALLS & CEILINGS
- ALL OTHER AREAS TAPED & FILLED WALLS & CEILINGS
- SUSPENDED CEILING AS INDICATED

KINGSTON modular systems

| | | | | |
|---|---|---|---|---|
| Client: NAYLOR INDUSTRIES PLC | | Drawn By: GNS | Checked By: GNS | Date: 28/07/23 | Scale: 1:75 |
| Project: BARNSELY OFFICE BLOCK 15 ON 15 MODULAR BUILDING | Works Order Number: KM0425 | | | | Sheet Size: A1 |
| Drawing Title: GENERAL ARRANGEMENT GROUND FLOOR | Drawing Number: SQ-2209-01GF | | | | Rev: E |

© This drawing is the copyright of Kingston Modular Systems Ltd. It must not be reproduced in any form or passed to a third party without prior written consent from Kingston Modular Systems Ltd.
DIMENSIONS SHOWN IN mm. DO NOT SCALE IF IN DOUBT ASK