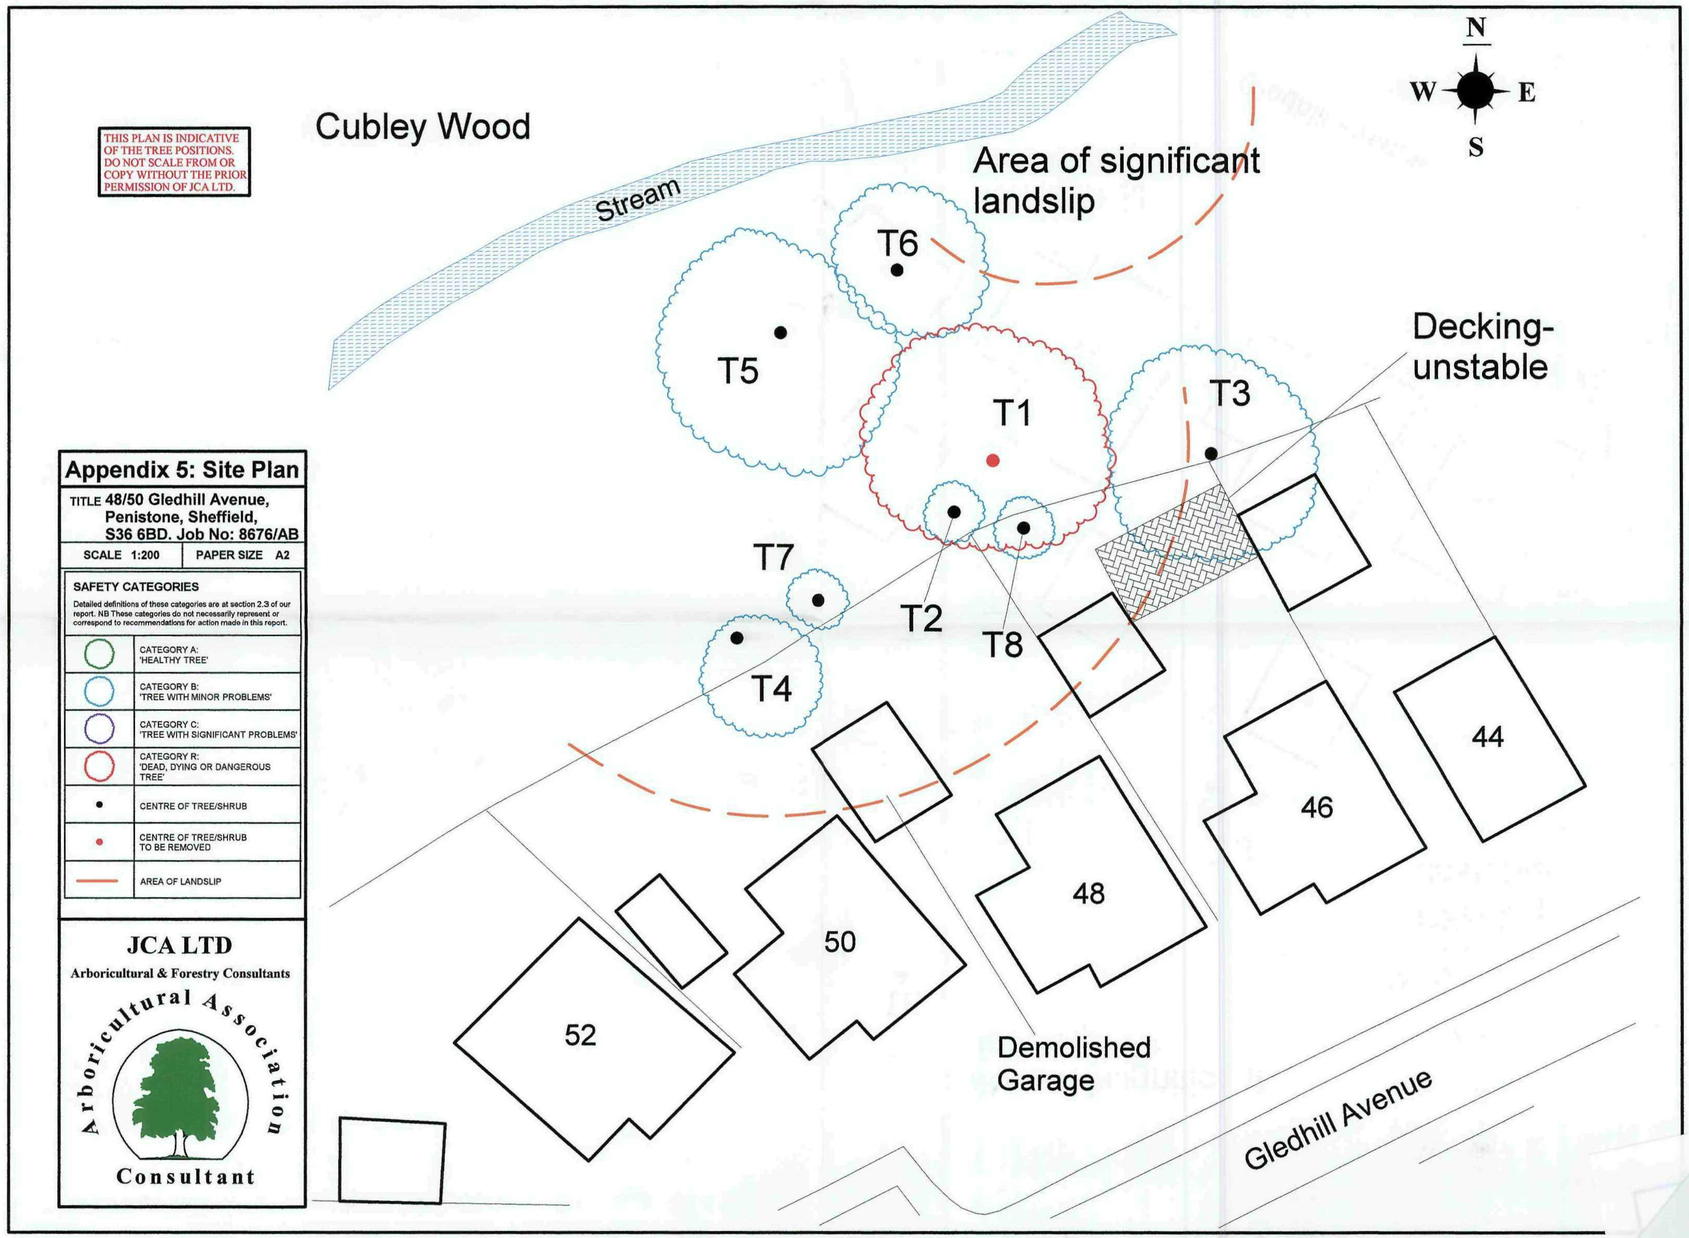

THIS PLAN IS INDICATIVE OF THE TREE POSITIONS. DO NOT SCALE FROM OR COPY WITHOUT THE PRIOR PERMISSION OF JCA LTD.
Cubley Wood
Stream
Area of significant landslip
N
W
E
S
T6
T5
T1
T3
Decking-unstable
T7
T2
T8
T4
44
46
48
50
52
Demolished Garage
Gledhill Avenue
Appendix 5: Site Plan
TITLE 48/50 Gledhill Avenue, Penistone, Sheffield, S36 6BD. Job No: 8676/AB
SCALE 1:200
PAPER SIZE A2
SAFETY CATEGORIES
Detailed definitions of these categories are at section 2.3 of our report. NB These categories do not necessarily represent or correspond to recommendations for action made in this report.
CATEGORY A: 'HEALTHY TREE'
CATEGORY B: 'TREE WITH MINOR PROBLEMS'
CATEGORY C: 'TREE WITH SIGNIFICANT PROBLEMS'
CATEGORY R: 'DEAD, DYING OR DANGEROUS TREE'
CENTRE OF TREE/SHRUB
CENTRE OF TREE/SHRUB TO BE REMOVED
AREA OF LANDSLIP
JCA LTD
Arboricultural & Forestry Consultants
Arboricultural Association
Consultant