

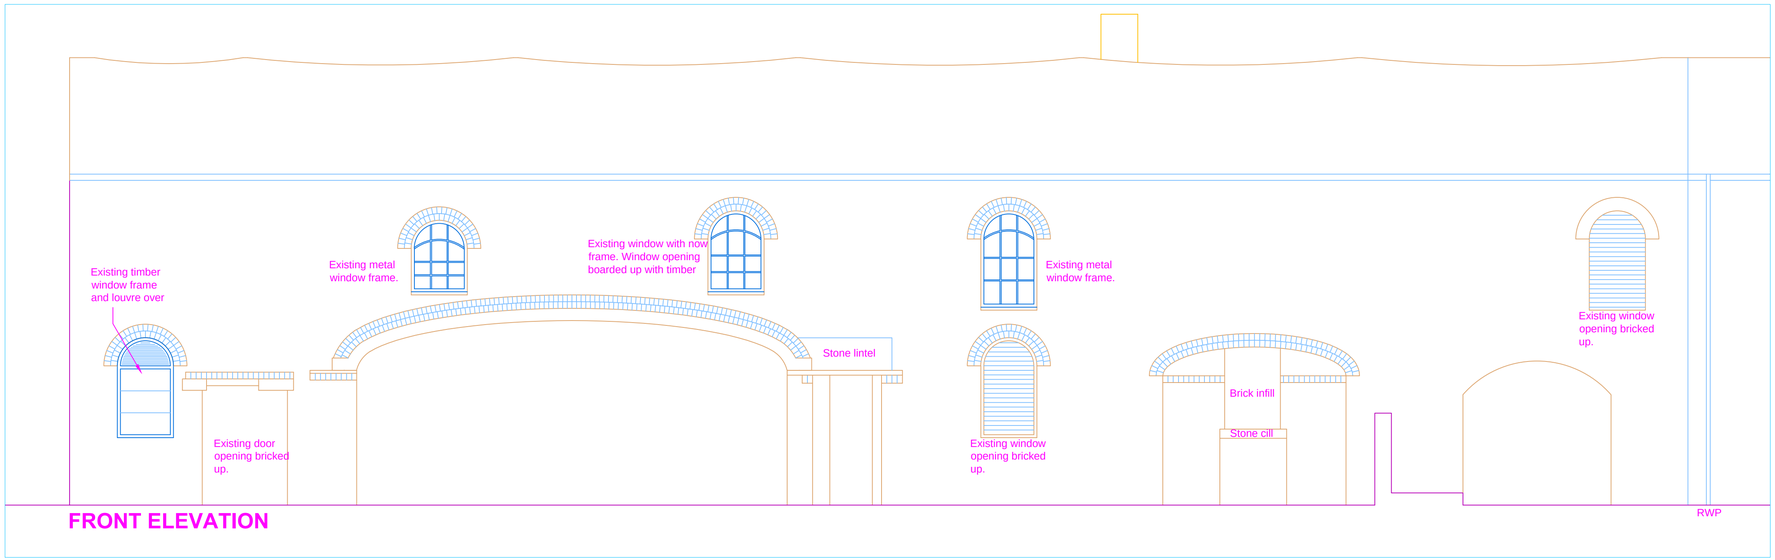



FRONT ELEVATION

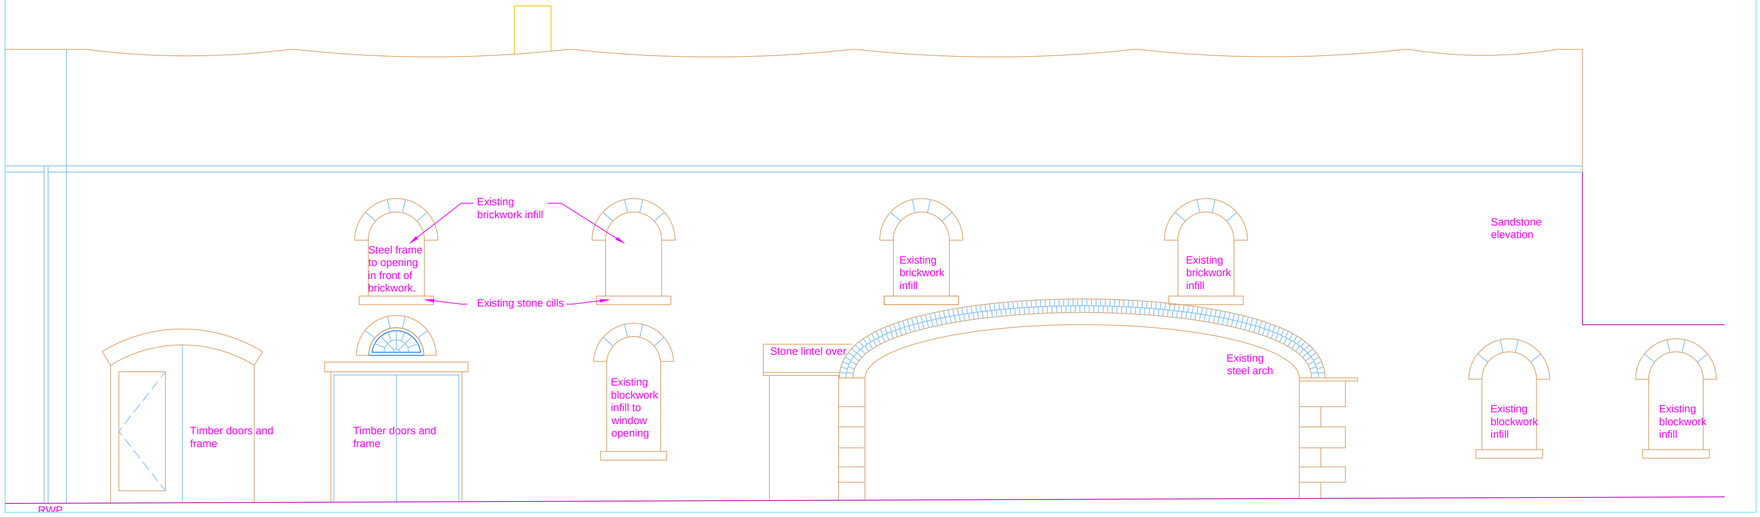


REAR ELEVATION

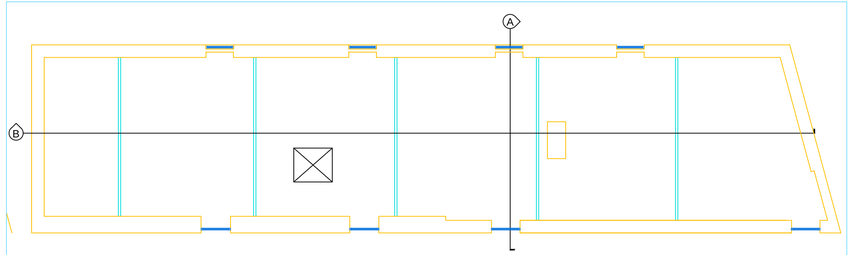


FIRST FLOOR PLAN

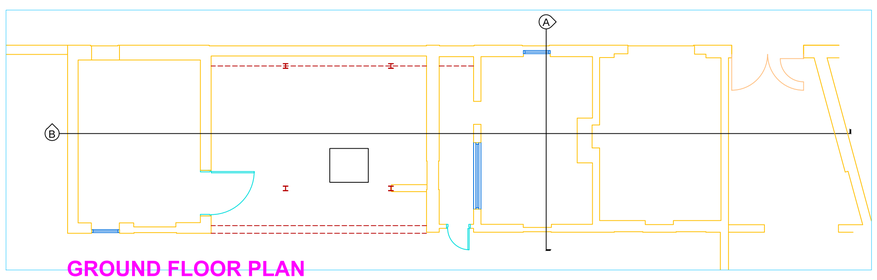

GROUND FLOOR PLAN

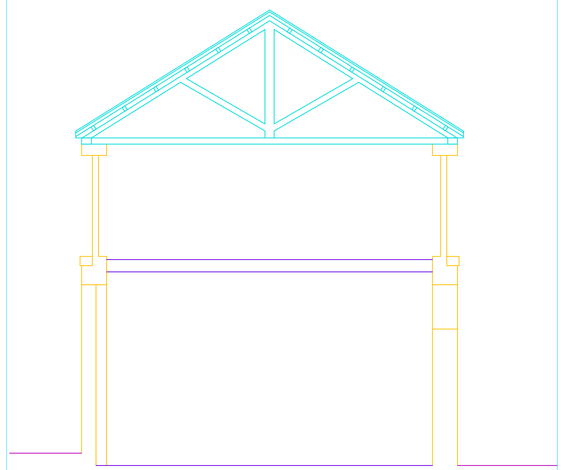


SECTION A-A

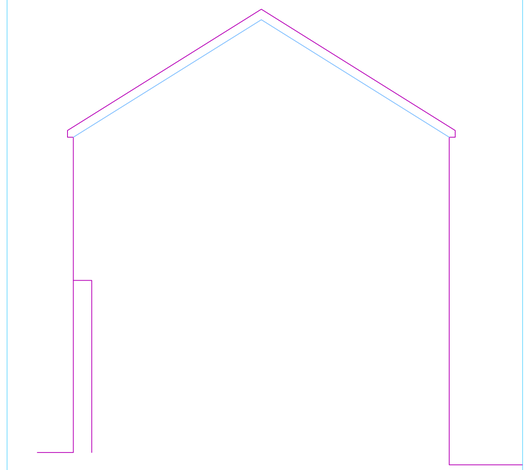

END ELEVATION

KEY PLAN 1:1250

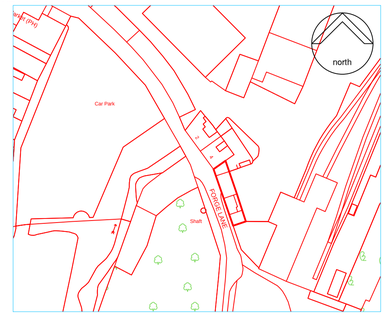

NOTES:

This drawing is produced for use in this project only and may not be used for any other purpose. NPS Property Consultants Ltd accept no liability for the use of this drawing other than the purpose for which it was intended in connection with this project as recorded on the title block fields 'Purpose for Issue' and 'File Status Code'.

This drawing may not be reproduced in any form without prior written agreement.

Do not scale from the drawing, use written dimensions only.

REVISED BY:	DATE:	CHECKED BY:	DATE:

SCALE BAR

PURPOSE OF ISSUE

FILE STATUS CODE

© COPYRIGHT NPS GROUP A1

Ordnance Survey mapping reproduced by permission of & Controller of HM Stationery Office Crown Copyright. Ordnance Survey Licence No: 100022264

nps group
Property Design and Management Services

NPS Property Consultants Ltd
GATEWAY PLAZA
SACKVILLE STREET, BARNSLEY
SOUTH YORKSHIRE, S70 9GG
TEL: 01226 774405 FAX: 01226 774399
EMAIL: barnsley@nps.co.uk

Head Office:
Lancaster House, 16 Centrisl Avenue, St Andrews Business Park, Norwich, NR7 0HR Tel: 01603 706000 Fax: 01603 706001

Other Office locations can be found on our website : www.nps.co.uk

CLIENT
Arts Museum & Archives Services

PROJECT
Elsecar Heritage Centre
Building 2 Conversion to
Shop Units

TITLE
Existing Ground & First Floor Plans
and Existing Elevations & Section

SCALES	DATE	DRAWN	CHECKED
1:50 & 1:100	02/06/2014	LS	

FILE / DRAWING NAME

PROJECT NR	ZONE	LEVEL	TYPE	ROLE	UNIQUE NR	REV CODE
14-01-1180	-	-	DR	A	030	

File Path: G:\Design and Procurement\Design and QS\CST\07-17-14-01-1180 Elsecar Heritage_Building 2\Drawings\Architects\04_Sheet\14-1-1180_030 Existing Plans Elevation & Section.dwg , Saved: 09 June 2014 15:37:01, By: Young , George

Date Plotted: 27 June 2014 14:48:12