



PROPOSED
SIDE ELEVATION
SCALE 1:100

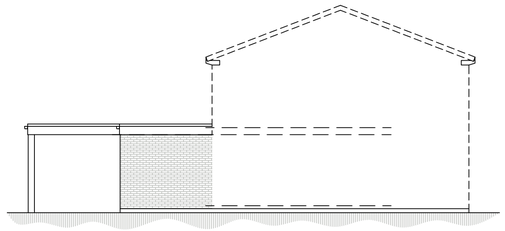


PROPOSED
REAR ELEVATION
SCALE 1:100




PROPOSED
SIDE ELEVATION
SCALE 1:100

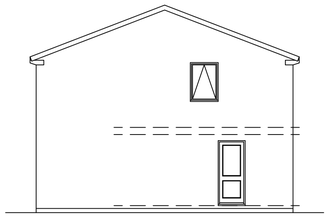


EXISTING
SIDE ELEVATION
SCALE 1:100

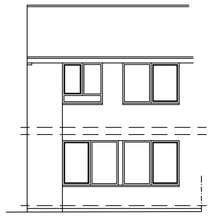


EXISTING
REAR ELEVATION
SCALE 1:100

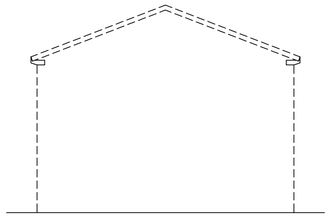

EXISTING
SIDE ELEVATION
SCALE 1:100

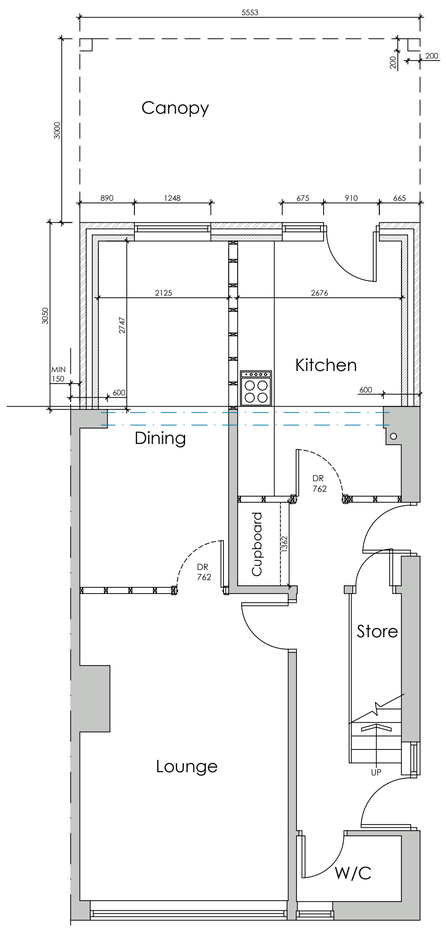


PROPOSED GROUND FLOOR PLAN
SCALE 1:50

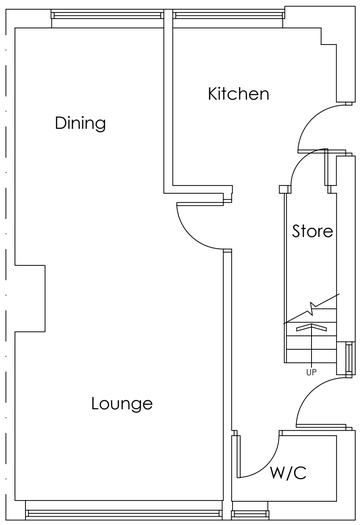


EXISTING GROUND FLOOR PLAN
SCALE 1:50



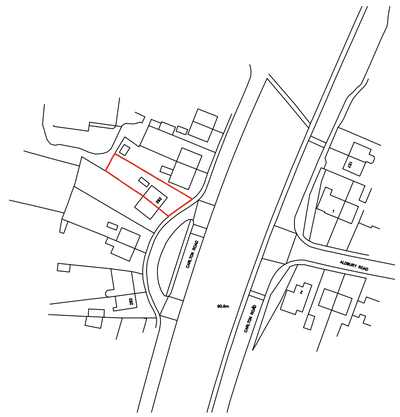

LOCATION PLAN
SCALE 1:1250

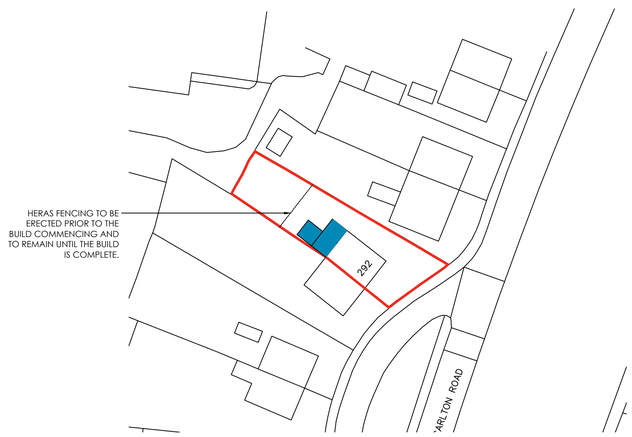

BLOCK PLAN
SCALE 1:500

White Agus
Architectural Services
OFFICE ONE,
34 VICTORIA ROAD,
BARNSLEY,
S70 2BU
Phone: 01226 208482
Email: info@whiteagus.co.uk
Web: www.whiteagus.co.uk

Project.	REAR EXTENSION AT 292 CARLTON ROAD BARNSLEY S71 2BA
Client.	MR DEYAN DIMITROV
Drawing Title.	PLANS AND ELEVATIONS
Date.	AUGUST 2023
Scale.	1:50 & 1:100 @ A1
Ref.	23-089
Dwg. No.	01
Rev.	D

Date	Suffix	Description
31/08/2023	A	REVISED TO CLIENTS REQUIREMENTS
04/09/2023	B	CANOPY ADDED
04/09/2023	C	CANOPY AMENDED
13/10/2023	D	AMENDED FOR PLANNING