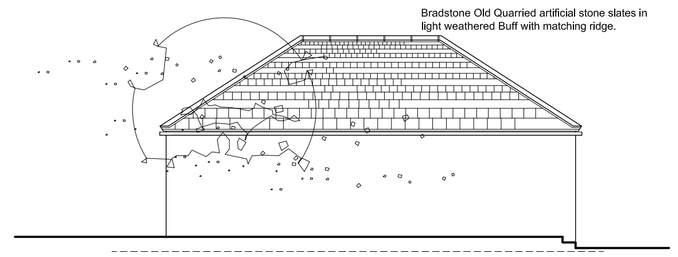
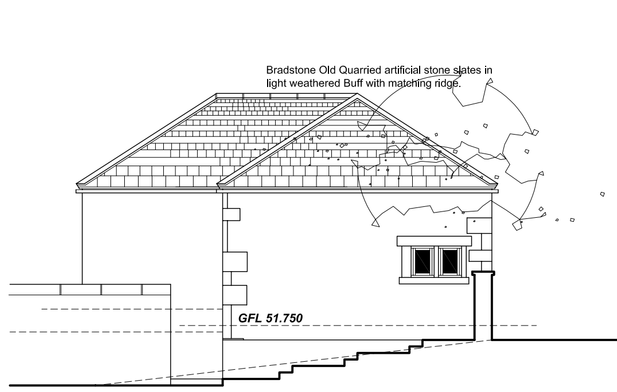


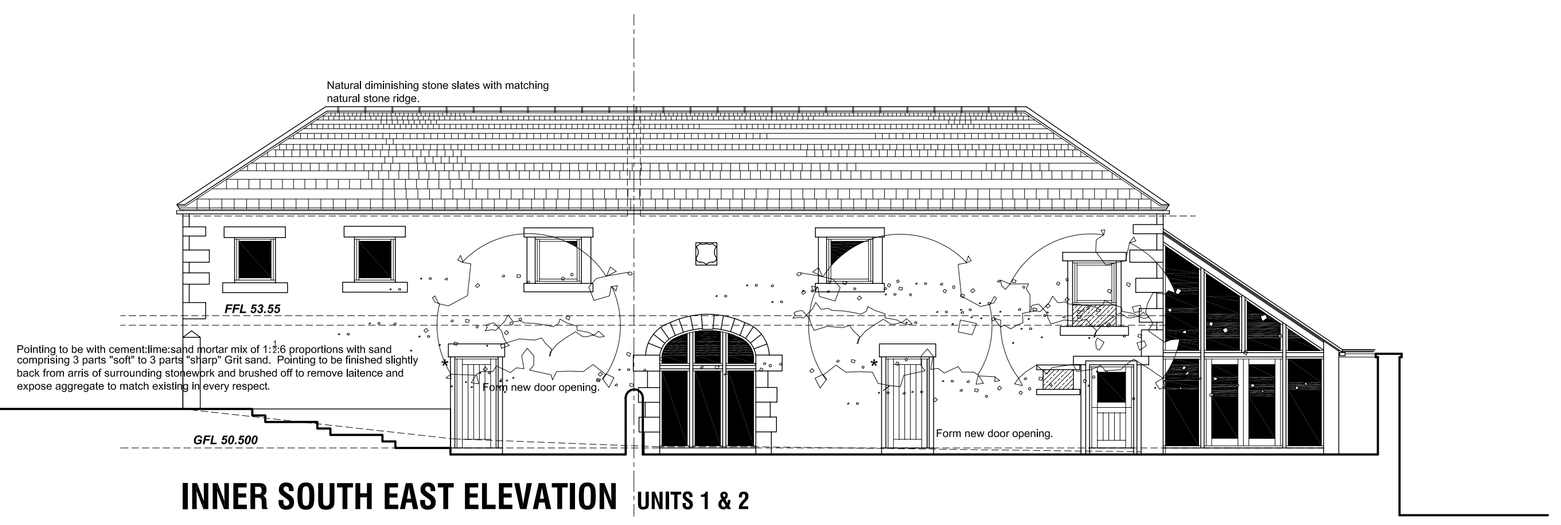

## SOUTH WEST ELEVATION UNITS 1 & 3



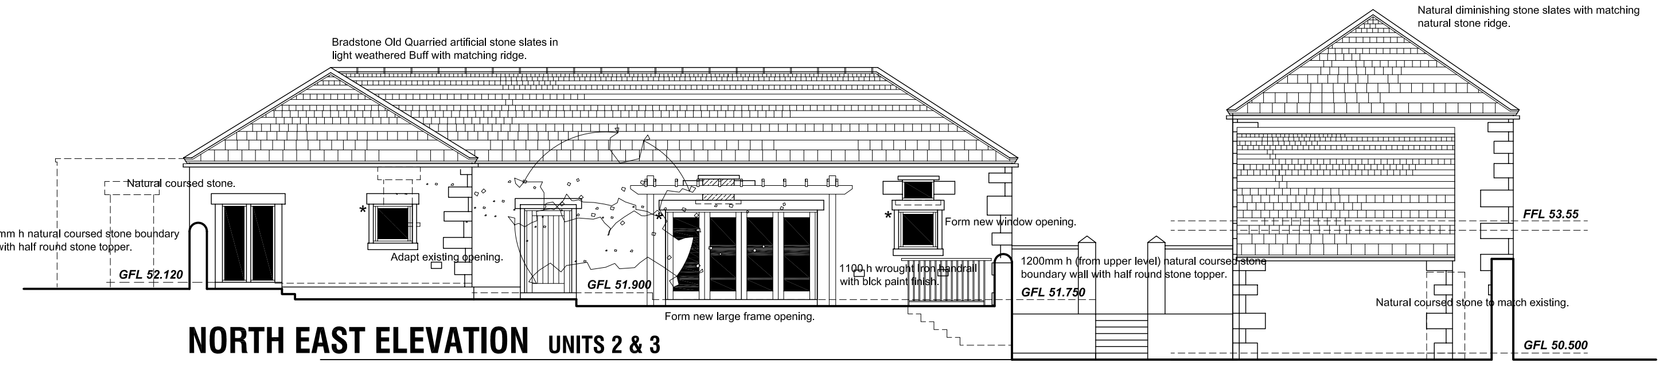

## OUTER SE ELEVATION UNIT 3



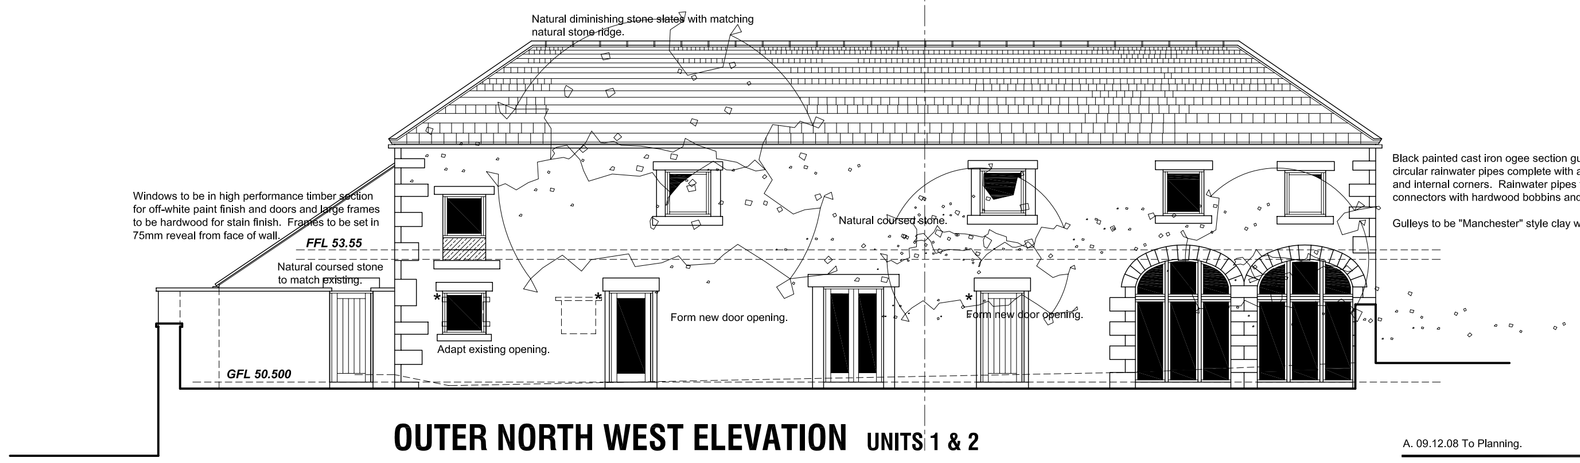

## INNER NORTH WEST ELEVATION UNIT 3



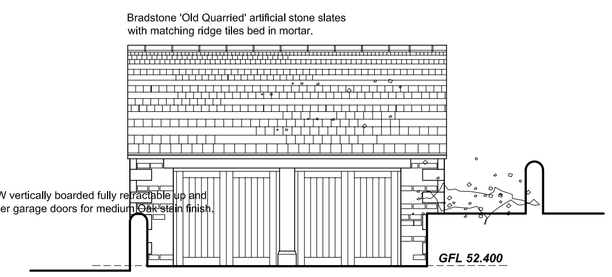

## INNER SOUTH EAST ELEVATION UNITS 1 & 2



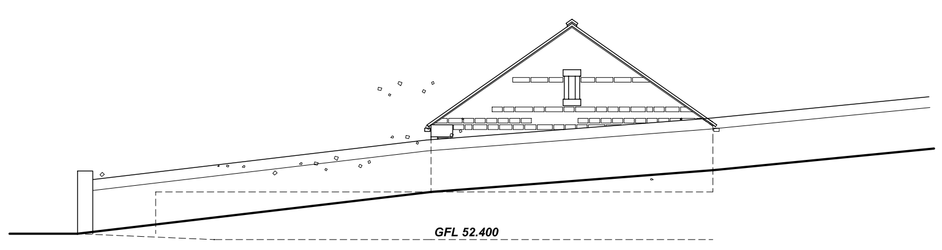

## NORTH EAST ELEVATION UNITS 2 & 3



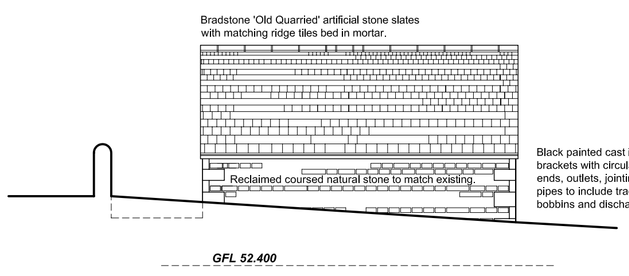

## OUTER NORTH WEST ELEVATION UNITS 1 & 2



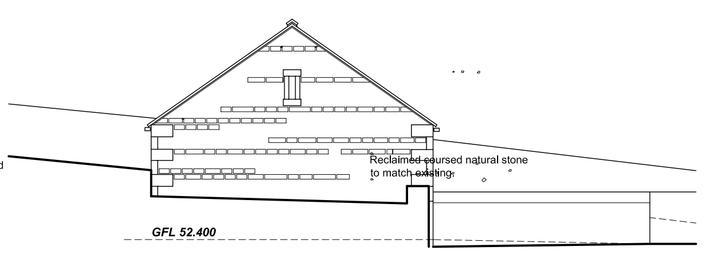

## EAST ELEVATION




## NORTH ELEVATION




## WEST ELEVATION




## SOUTH ELEVATION

A. 09.12.08 To Planning.

PROPOSED RESIDENTIAL DEVELOPMENT
GOSLING MOOR FARM
OFF FINKLE STREET
WORTLEY

# PROPOSALS

ELEVATIONS

Chris Carr Associates
ARCHITECTS

6A Eastgate, Barnsley, S70 2EP
Tel:(01226) 286256 Fax:(01226) 207304
Email: mail@cca-arch.co.uk

| | | | |
|---|---|---|---|
| Scale. | 1:100 @ A1 | Drawn. | ECC |
| Date. | OCT 08 | Ref. No. | 22.25 |
| DWG. No. | P3 | Rev. | A |

0 cm | 2 cm | 4 cm | 6 cm

This drawing and the copyright is the Architects property and maybe used or reproduced only by agreement. All Dimensions in Millimeters Unless specified otherwise and subject to verification on site.