


1) This drawing and the design and details depicted thereon are the copyright of Peter Dimberline Chartered Architect.
2) All dimensions on this drawing are to be checked by the Contractor and any discrepancies are to be reported to the Architect.
3) Do not scale critical dimensions off this drawing.
4) Contractor to ensure that all Health & Safety requirements (CDM Regulations) in relation to this project will be complied with.

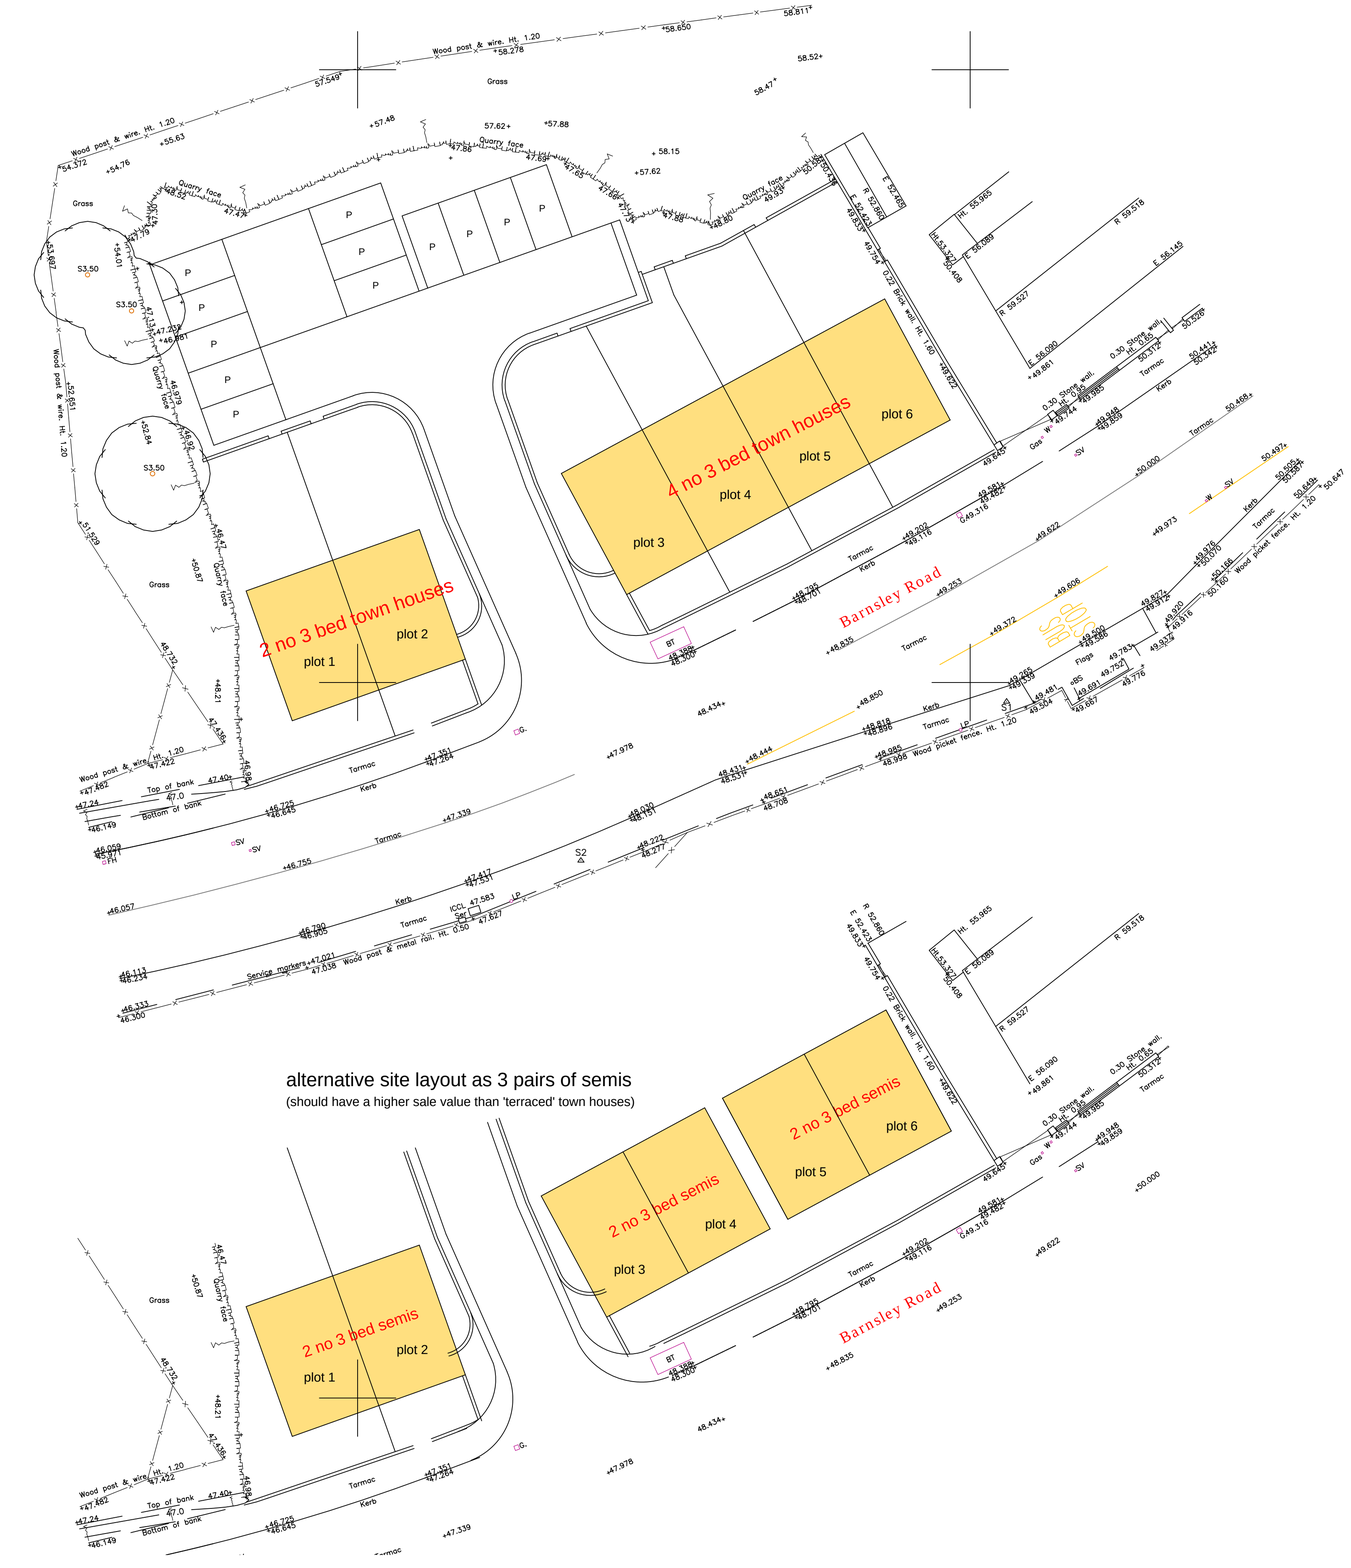


alternative site layout as 3 pairs of semis
(should have a higher sale value than 'terraced' town houses)

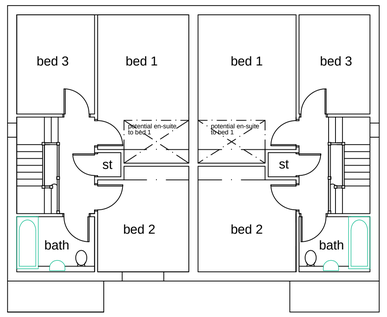

first floor first floor

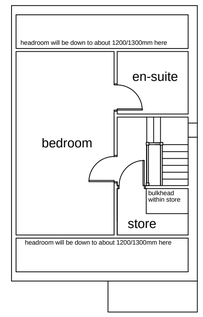

potential roof void plan
suggestion only

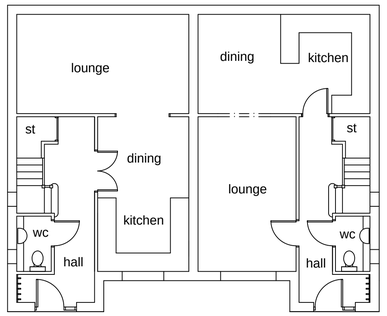

ground floor ground floor

alternative 1 alternative 2

suggested dwelling layouts

REVISIONS

PETER DIMBERLINE Dip Arch, RIBA
CHARTERED ARCHITECT

2 TIPSEY COURT, STAINCROSS
BARNSLEY, S75 6FZ

tel/fax (01226) 390947
email: pdimberline@tiscali.co.uk

CLIENT	Darren Hewitt-Craft
PROJECT	Proposed residential development
LOCATION	Knowles Quarry, Barnsley Road, Cudworth, Barnsley
DRAWING	Proposed site plan
SCALES 1:200 and 1:100	DATE Aug' '18
DRWG No. 2018/15/01 REV. A	DRAWN BY PD