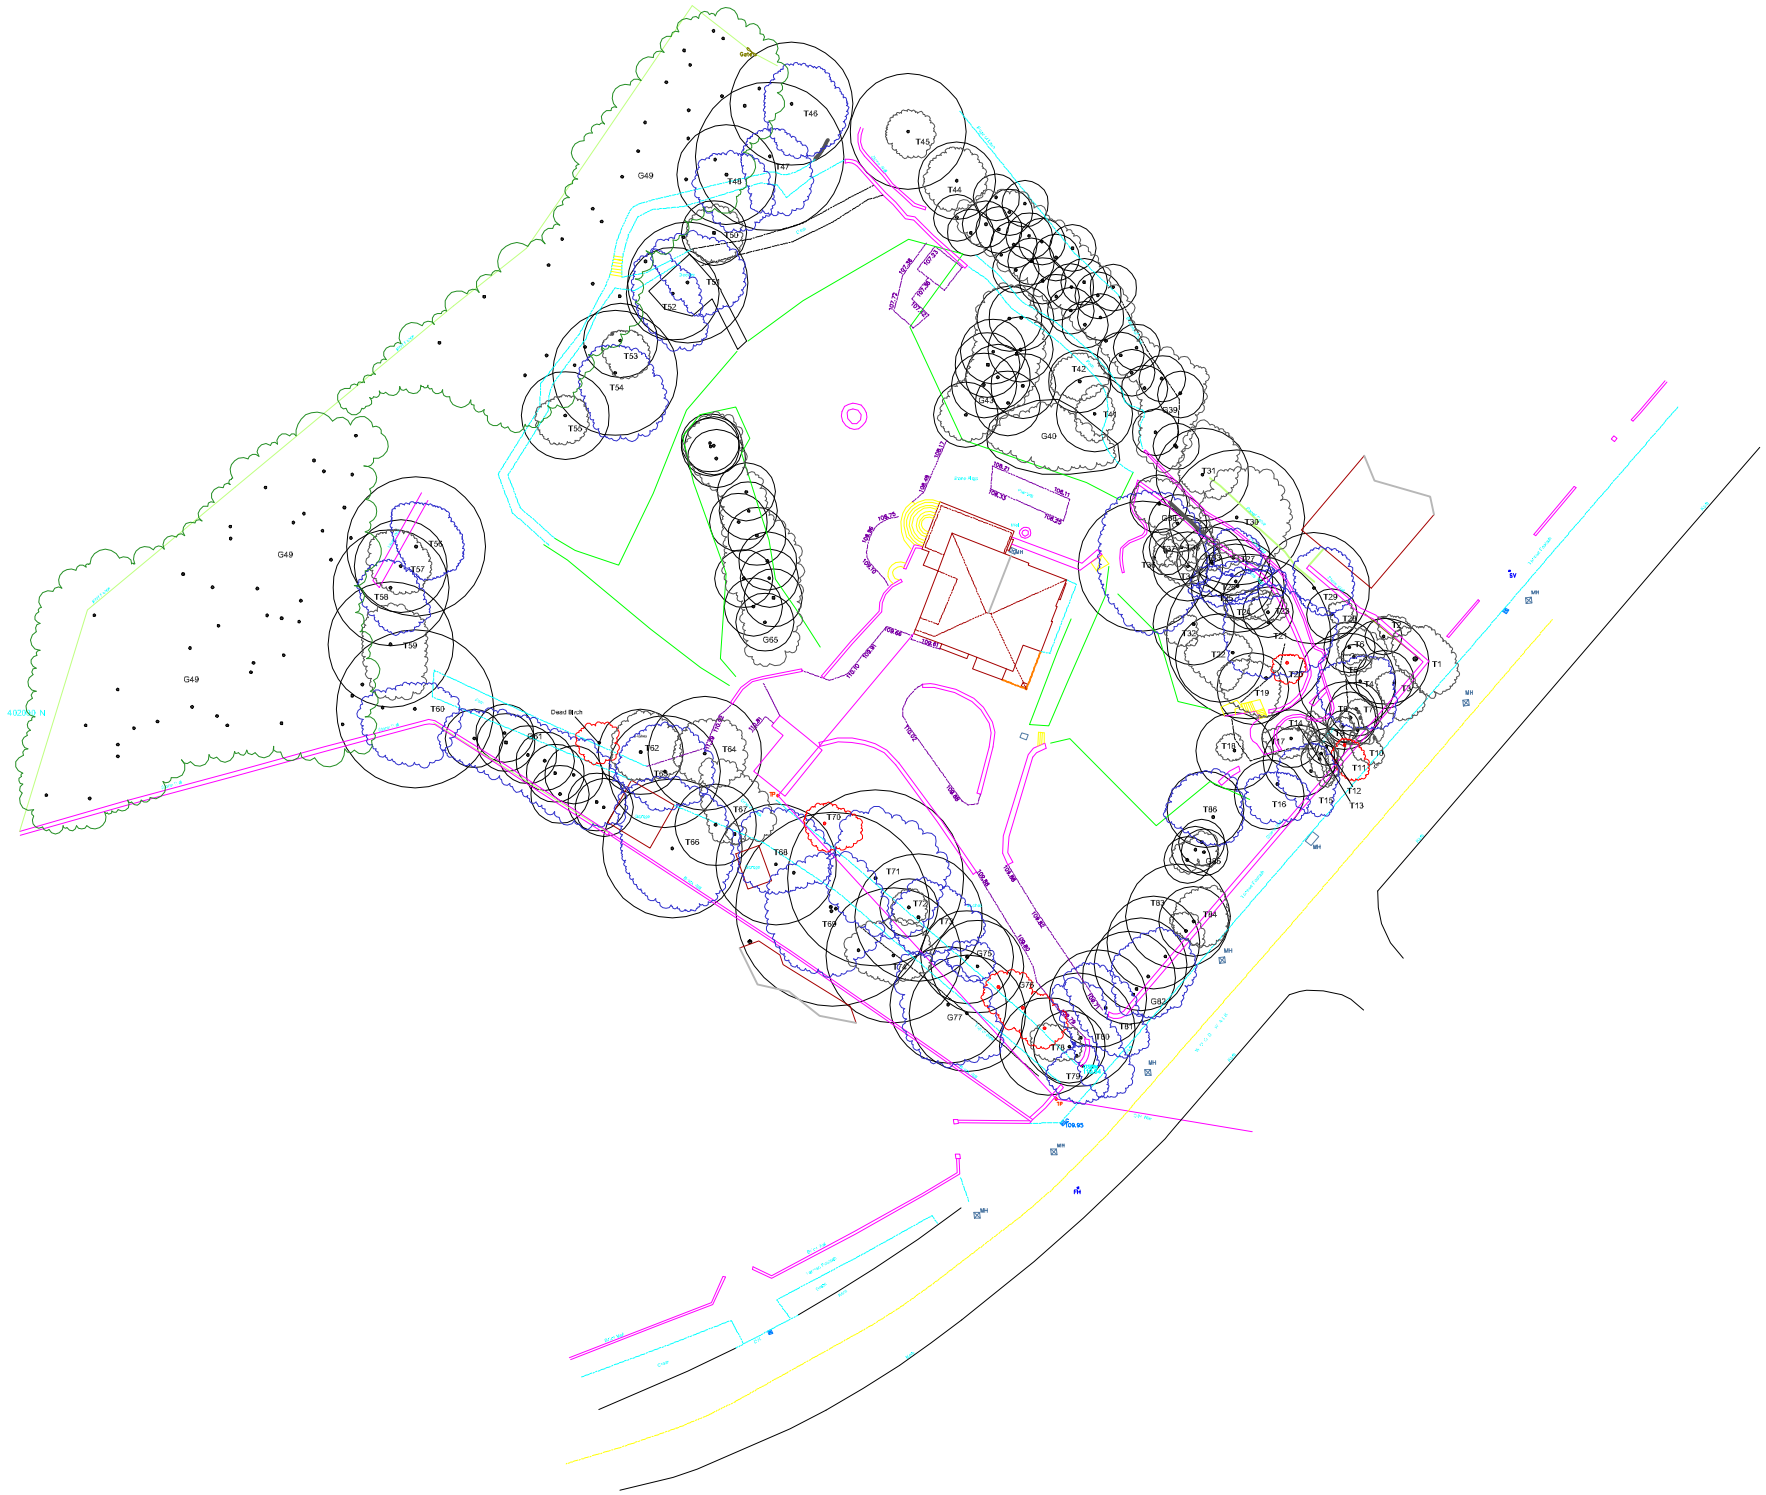


Appendix 5: Site Plan

TITLE:
94 Woodwalk, Wombwell (Ref: 8690/AW).

SCALE : 1:500	PAPER SIZE : A2

BRITISH STANDARD 5837:2005: 4.3.1
RETENTION CATEGORIES

Detailed definitions of these categories are at Section 3 of our report. N.B. These categories do not necessarily represent or correspond to recommendations for action made in this report.

	CATEGORY A: 'RETENTION MOST DESIRABLE'
	CATEGORY B: 'RETENTION DESIRABLE'
	CATEGORY C: 'TREE WHICH COULD BE RETAINED'
	CATEGORY R: 'TREE FOR REMOVAL'
	ROOT PROTECTION AREA
•	CENTRE OF TREE/SHRUB
•	CENTRE OF TREE/SHRUB TO BE REMOVED

JCA LTD
Arboricultural & Forestry Consultants

Arboricultural Association Consultant

THE ROOT PROTECTION AREA (RPA) IS THE MINIMUM AREA AROUND A TREE WHICH SHOULD BE LEFT UNDISTURBED, IN ORDER TO AVOID DAMAGE TO THE ROOTS OR THE ROOTING ENVIRONMENT.

IF WORK NEEDS TO CARRIED OUT WITHIN THE RPA THEN SPECIALIST SURFACES OR SPECIALIST CONSTRUCTION TECHNIQUES MUST BE CONSIDERED. CARE MUST ALSO BE TAKEN TO AVOID GROUND COMPACTION WITHIN THE RPA AND THE STORAGE OF MATERIALS IS NOT PERMITTED. ANY EXCAVATIONS WHICH ARE REQUIRED WITHIN THE RPA MUST ONLY BE CARRIED OUT BY HAND.