



EXISTING FRONT ELEVATION
Scale 1: 100

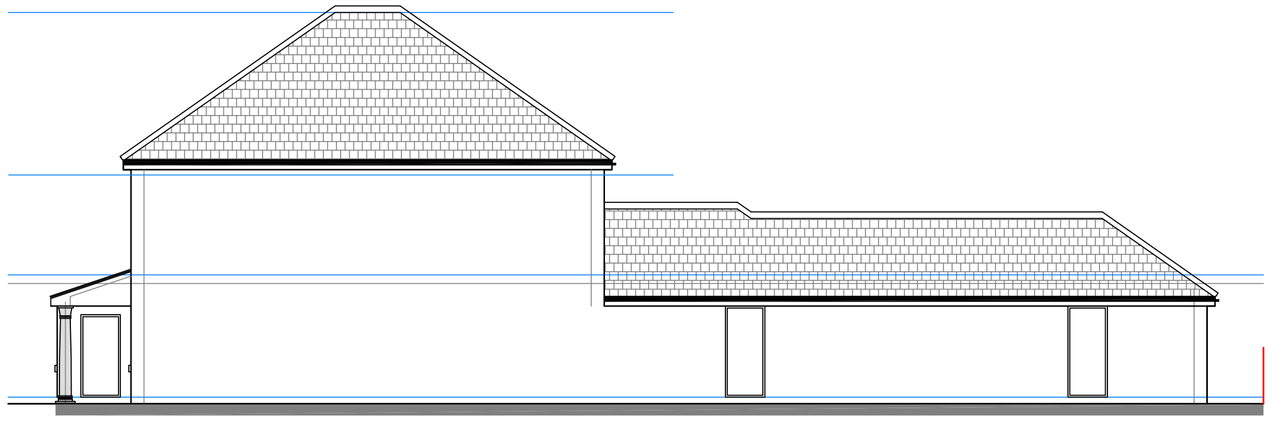

EXISTING SIDE ELEVATION
Scale 1: 100

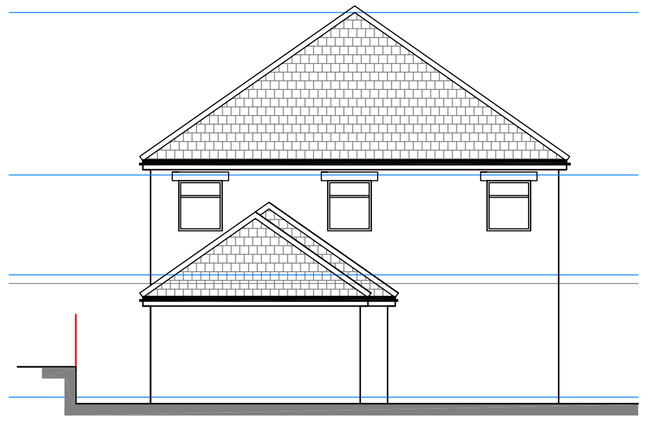


EXISTING REAR ELEVATION
Scale 1: 100


NOTES:

1. CONTRACTORS AND SUB-CONTRACTORS MUST CHECK AND AGREE ALL DIMENSIONS BEFORE PREPARING SHOP DRAWINGS OR COMMENCING WORK ON SITE.
2. CONTRACTORS ARE RESPONSIBLE FOR INFORMING THE DESIGNER OF ANY DISCREPANCY DISCOVERED ON THIS DRAWING OR BETWEEN THIS DRAWING AND ANY OTHER RELATED DOCUMENTS WORK TO BE CARRIED OUT AS SHOWN ON THIS DRAWING.
3. WRITTEN DIMENSIONS ONLY ARE TO BE USED FROM THIS DRAWING–IF ANY DOUBTS EXIST–ASK FOR CLARIFICATION.


THIS DRAWING AND THE COPYRIGHTS AND PATENTS THEREIN ARE THE DESIGNERS PROPERTY AND MAY BE USED OR REPRODUCED ONLY UNDER CONTRACT.

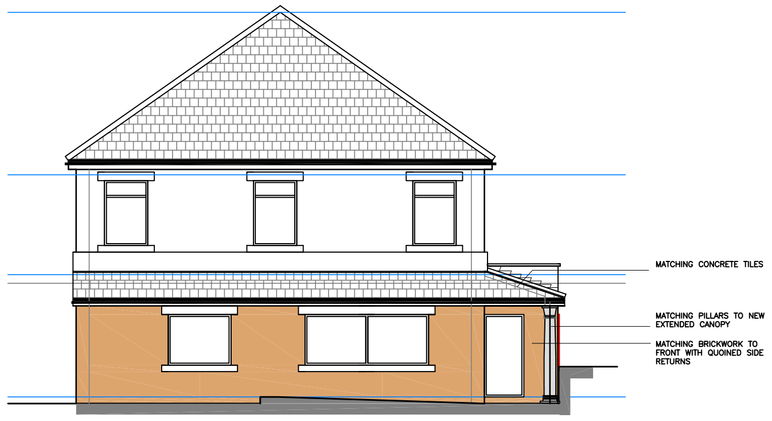


PROPOSED FRONT ELEVATION
Scale 1: 100

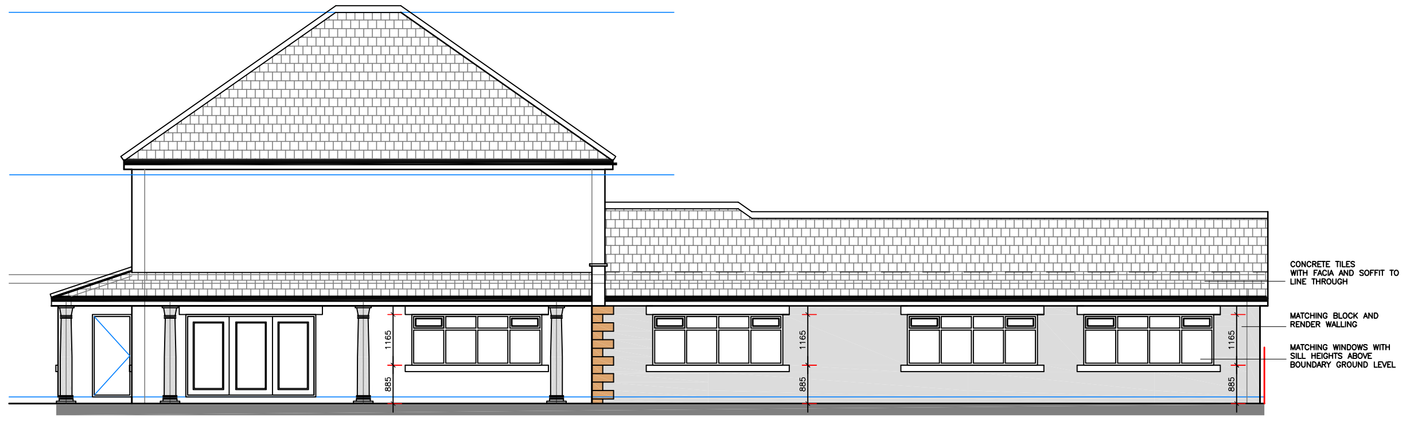


PROPOSED SIDE ELEVATION
Scale 1: 100

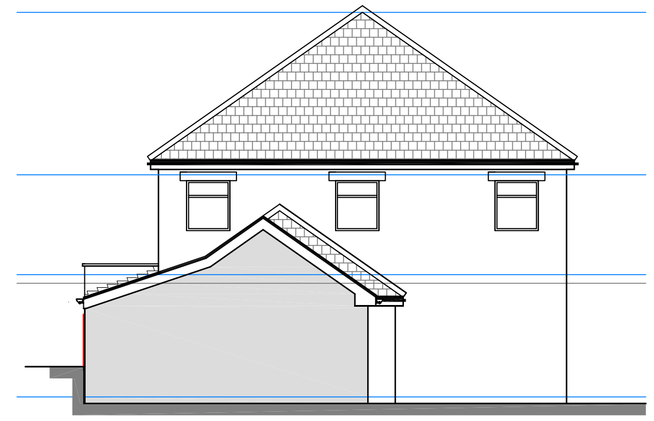


PROPOSED REAR ELEVATION
Scale 1: 100

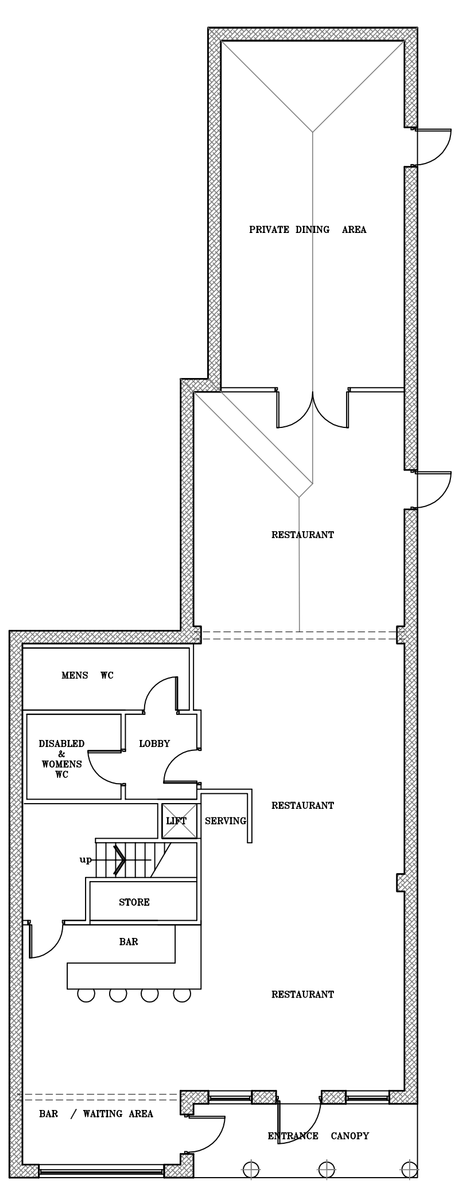


EXISTING GROUND FLOOR PLAN
Scale 1: 100

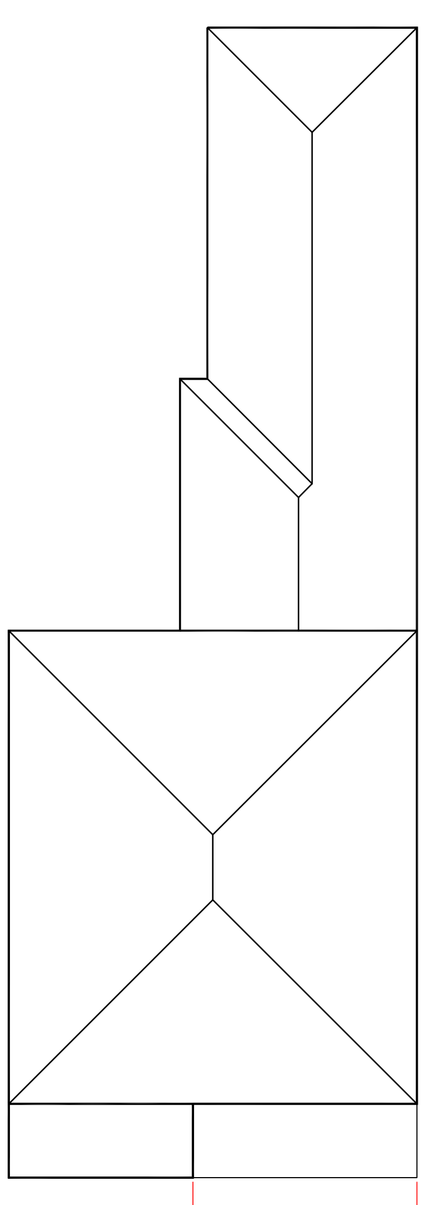


EXISTING ROOF FLOOR PLAN
Scale 1: 200

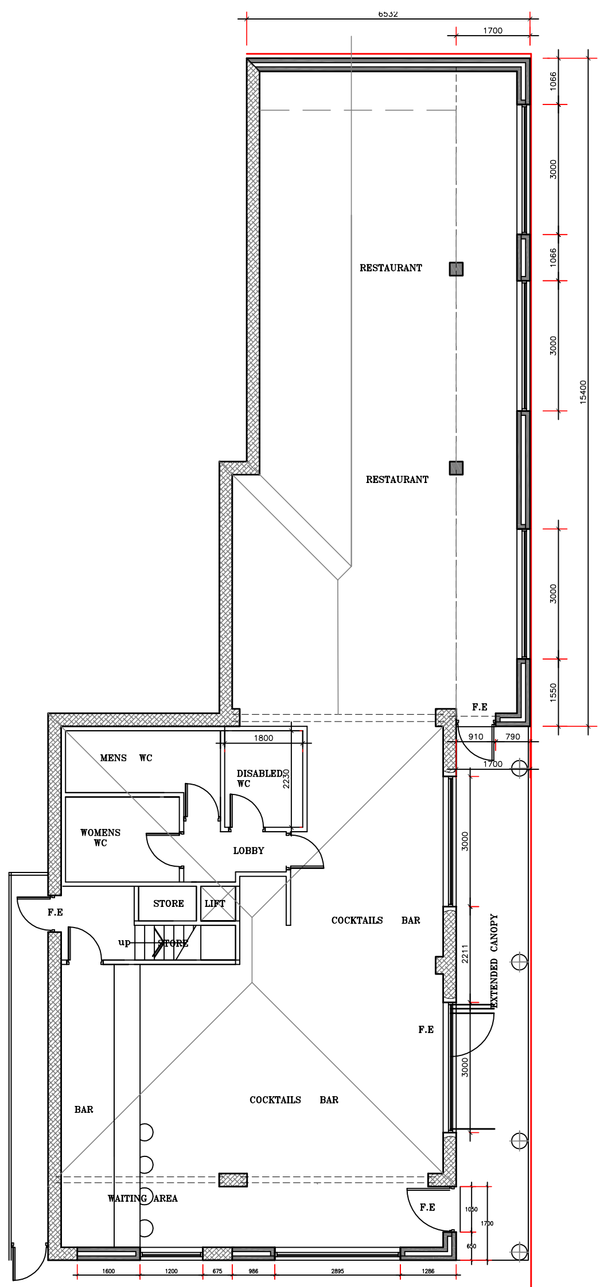

PROPOSED GROUND FLOOR PLAN
Scale 1: 100

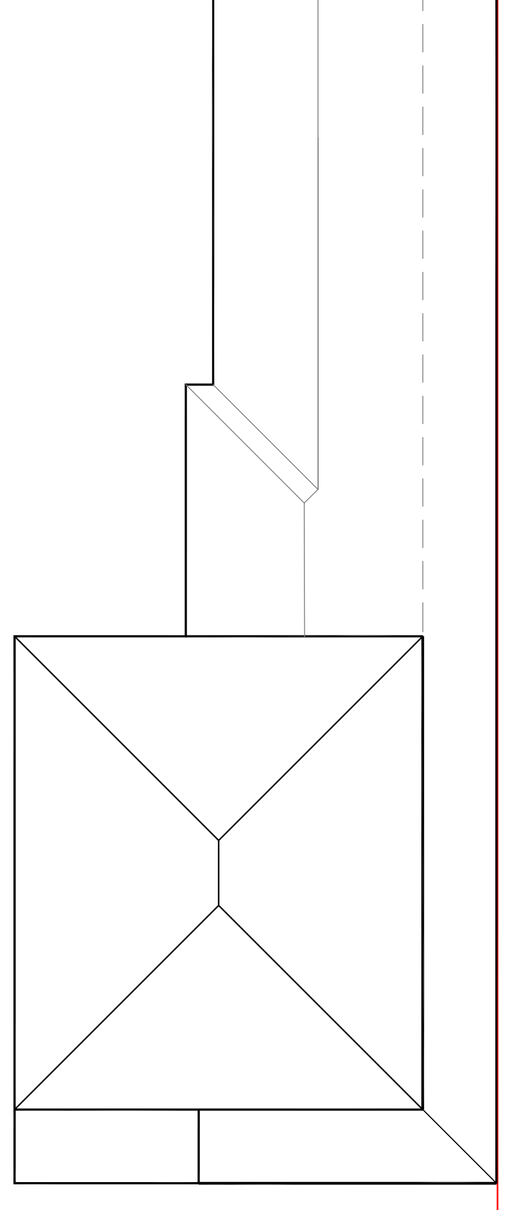

PROPOSED ROOF FLOOR PLAN
Scale 1: 200

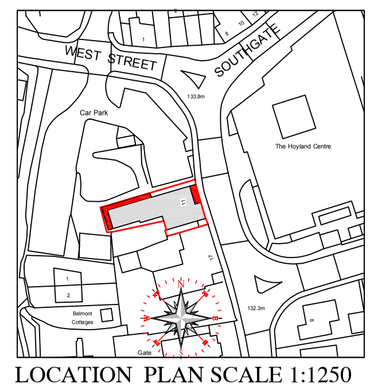

LOCATION PLAN SCALE 1:1250

Rev

P.D ARCHITECTURAL SERVICES

Plans drawn for local authority approval
- Domestic Extensions
- Loft Conversions
- New garages / Conservatories
- New Homes

Tel: 07867784564 Free Consultation / Surve

Title:	EXISTING AND PROPOSED LAYOUT.
Project:	PROPOSED FRONT AND SIDE EXTENSION AT ELACHI 11 MILTON ROAD, HOYLAND BARNSLEY. S74 9AU
Client:	Mr S. ALI
Scale: 1:100 & 1:50	Drawn: P.M. Re
Date: FEB 2020	PDA19-137-001. ·