Drawing No.	Rev No.
MDT001 -002	

DO NOT SCALE: Contractor to check all dimensions and report any omissions or errors


NOTES



EXISTING FRONT ELEVATION
SCALE 1:100 AT A3



EXISTING REAR ELEVATION
SCALE 1:100 AT A3

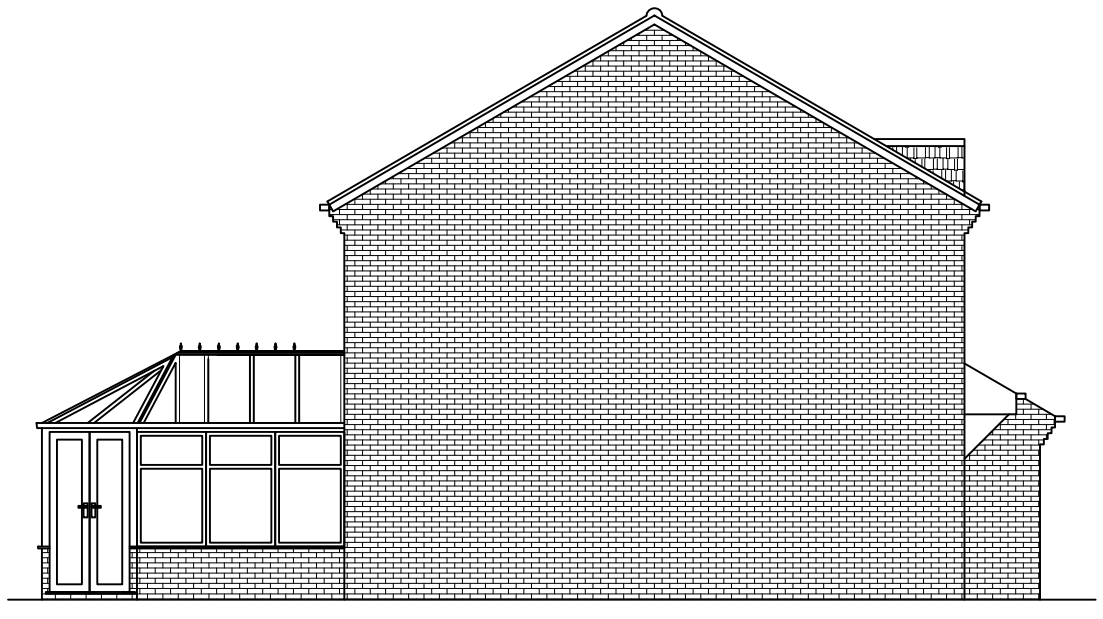

EXISTING SIDE ELEVATION
SCALE 1:100 AT A3

Rev	Description	By	Chk	App	Date

JRB DESIGNS Ltd
1 Savile Road
Cudworth
Barnsley
S72 8LT
Tel: 01226 383542
Fax: 01226 380078
Mob: 07970 541192
Email: john@jrbdesigns.co.uk

This drawing is copyright. © jrbdesigns Ltd.

Client
MR D THOMAS

Drawing Title
EXISTING ELEVATIONS

Address
9 CRONKHILL LANE
CARLTON
BARNSLEY
S71 3ET

Project Title:
PROPOSED SINGLE STOREY SIDE EXTENSION

Purpose of Issue:
CONSTRUCTION

Drawing Status
FIRST ISSUE

Scale at A3	Drawn By	Date	
AS SHOWN	JRB	15/01/2012	
Checked By	Date	Approved By	Date
DT	15/01/2012	DT	15/01/2012
Project No.		Drawing No.	Revision
MDT001		002	-

APPROVAL [X] INFORMATION [ ] TENDER [ ] CONTRACT [ ] CONSTRUCTION [ ]