


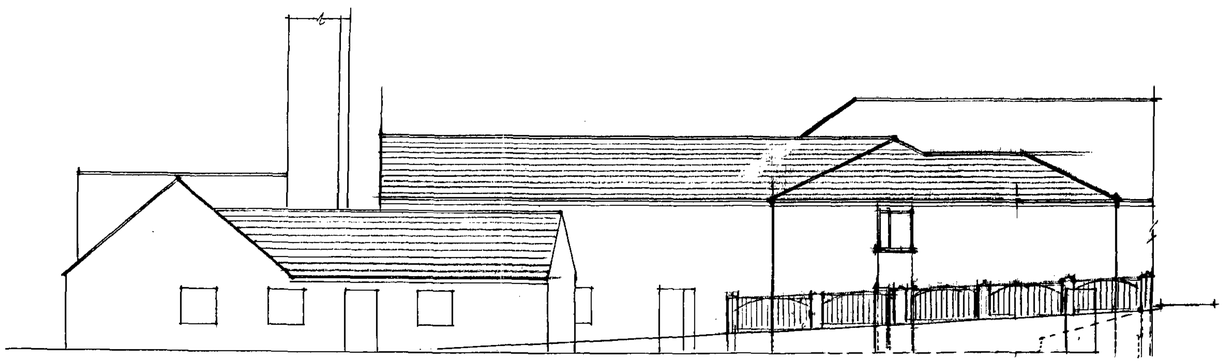


South West Elevation.

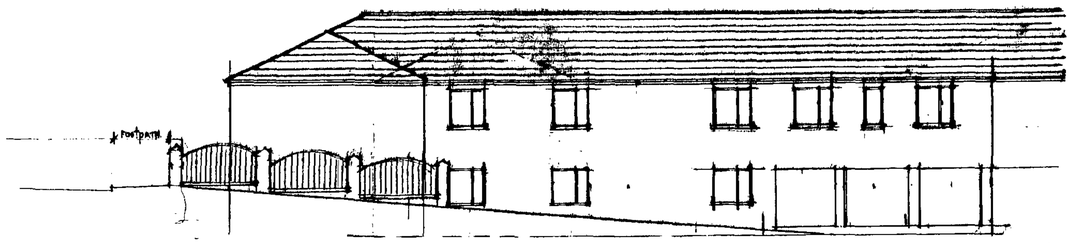

South East Elevation

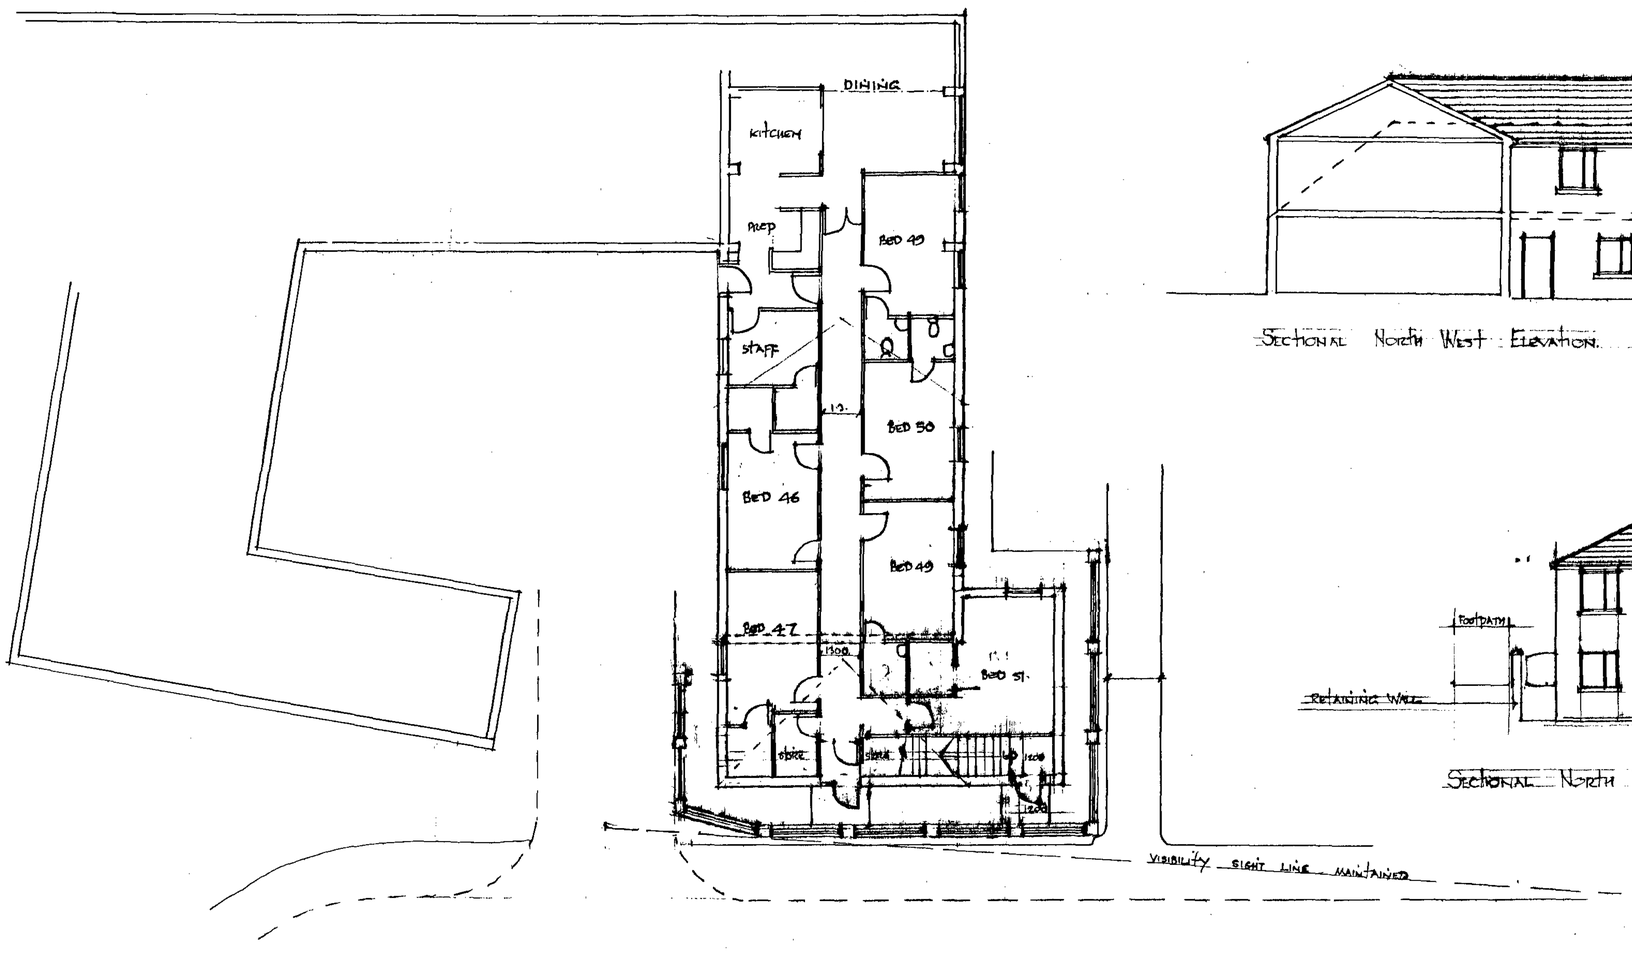

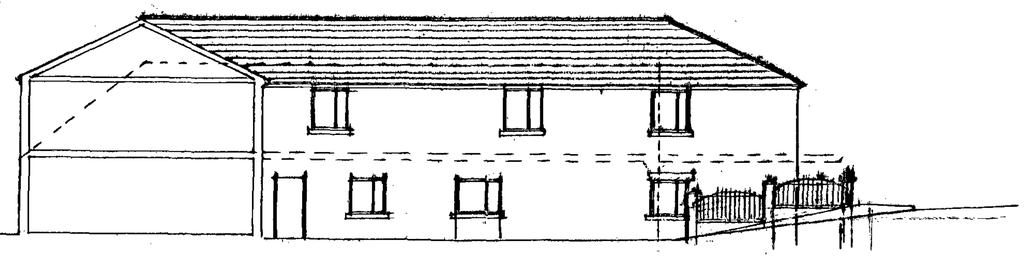

Sectional North West Elevation.

Sectional North East Elevation

Rev:	Description:	Date:
	PLANNING:	

MITCHELL + PROCTOR
Chartered Architects.

Sunnybanks,
12 Alban Road,
Chesterfield. S40 1LJ.
Tel : 01246 278 107
Fax : 01246 279 252
Email - ray@mitchellproctor.bnet.co.uk

Client: MR B KALAR

Project: ALTERATIONS & EXTENSIONS

Project Address:
SCRIPTURE GROVE
SHAFTON S72

Drawing Title: REVISED GROUND FLOOR

Scale: 1/100	Data:
Drawn:	Checked:

Drawing No.:
10 / 100