

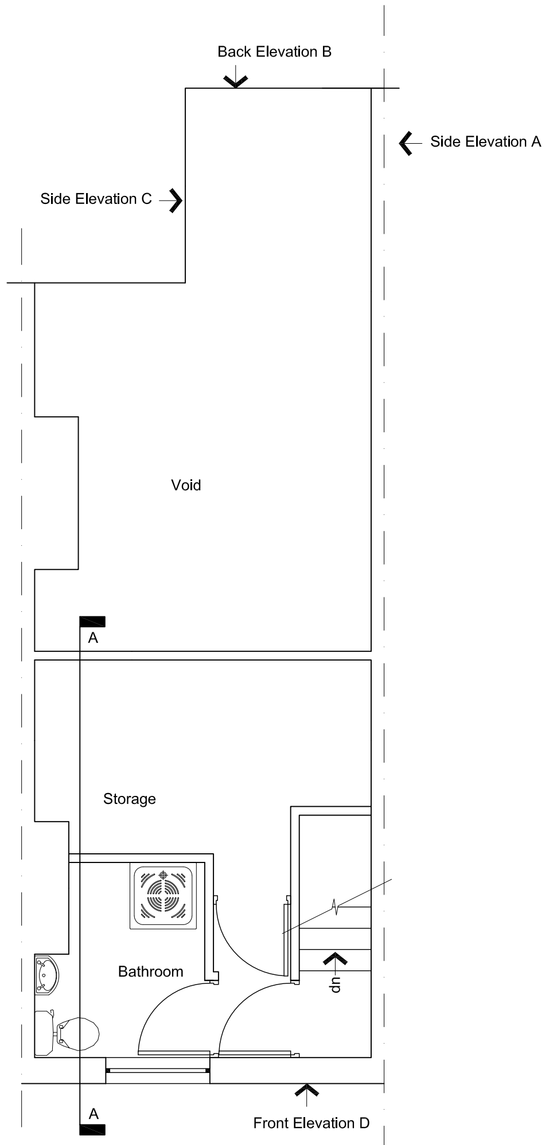



Proposed Basement Floor Plan

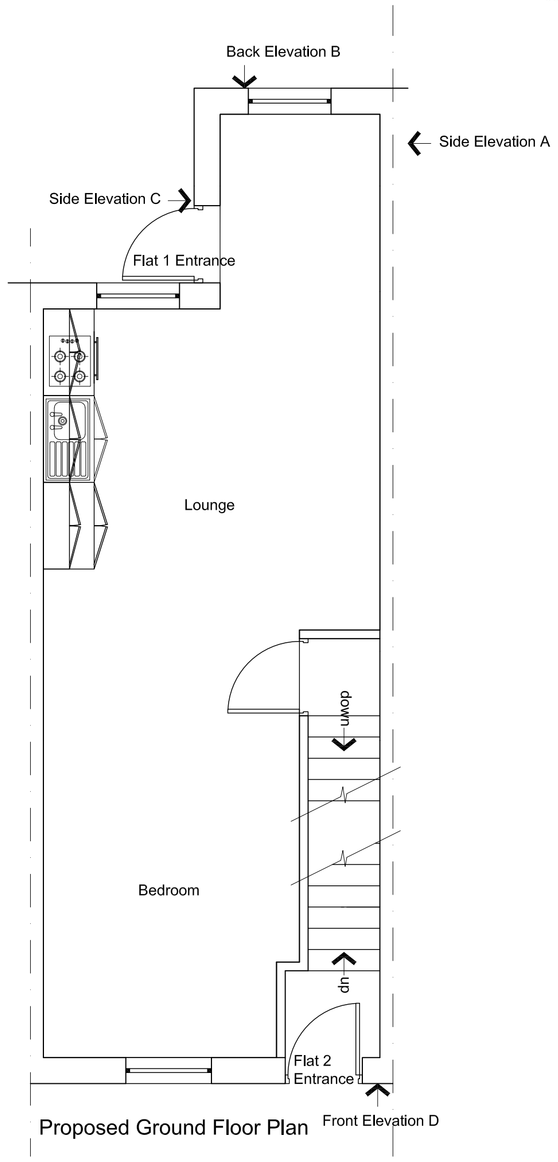


Proposed Ground Floor Plan

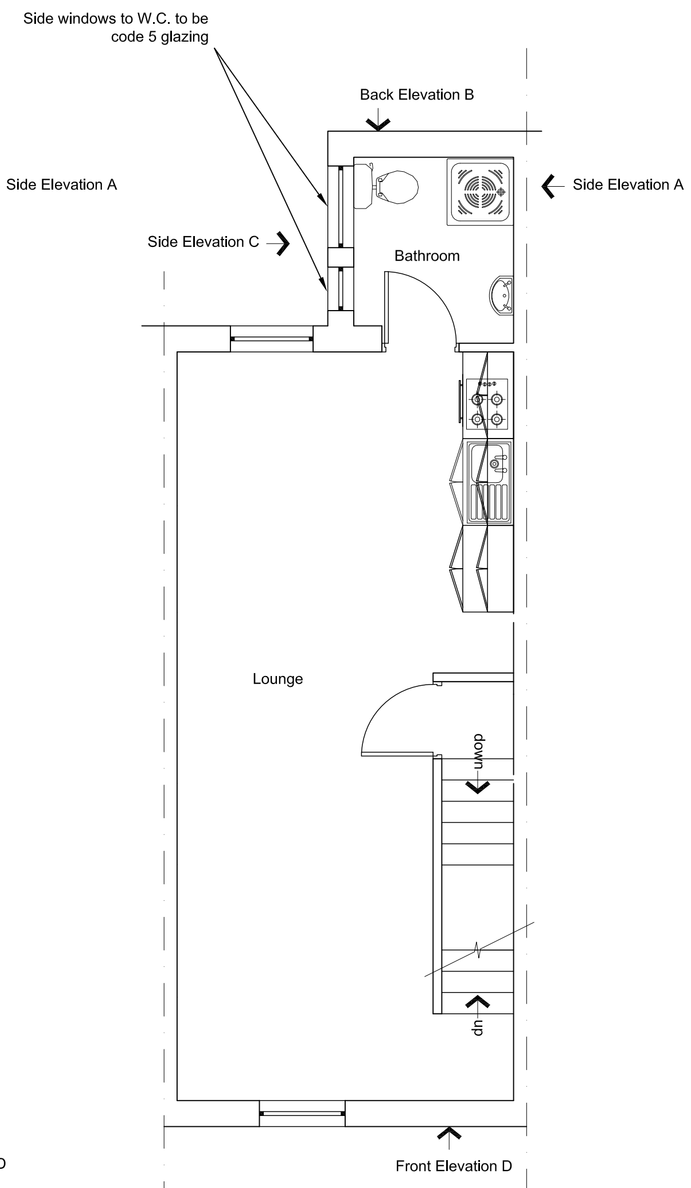

Proposed First Floor Plan

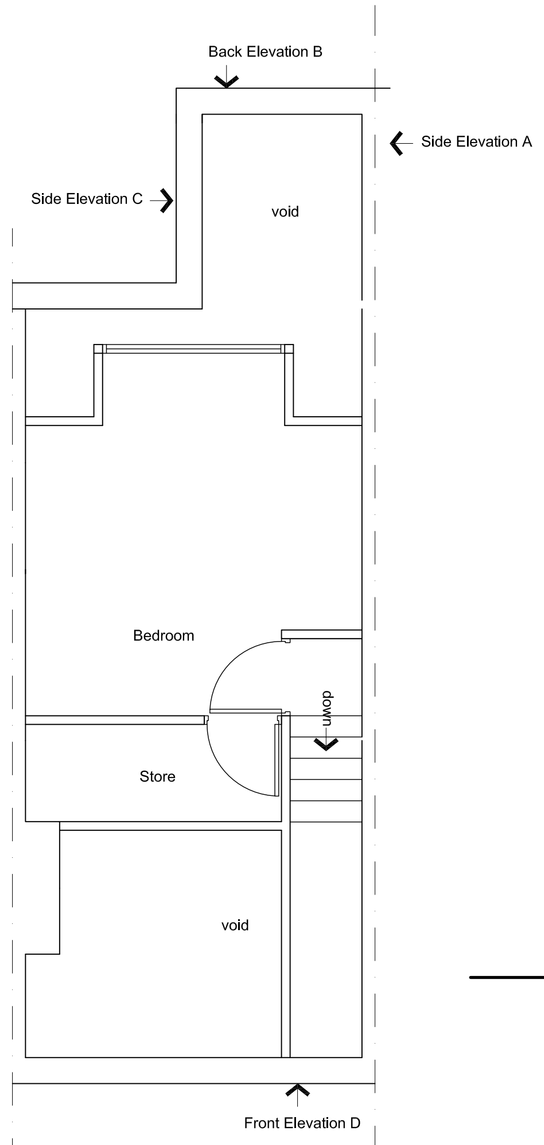

Proposed Second Floor Plan

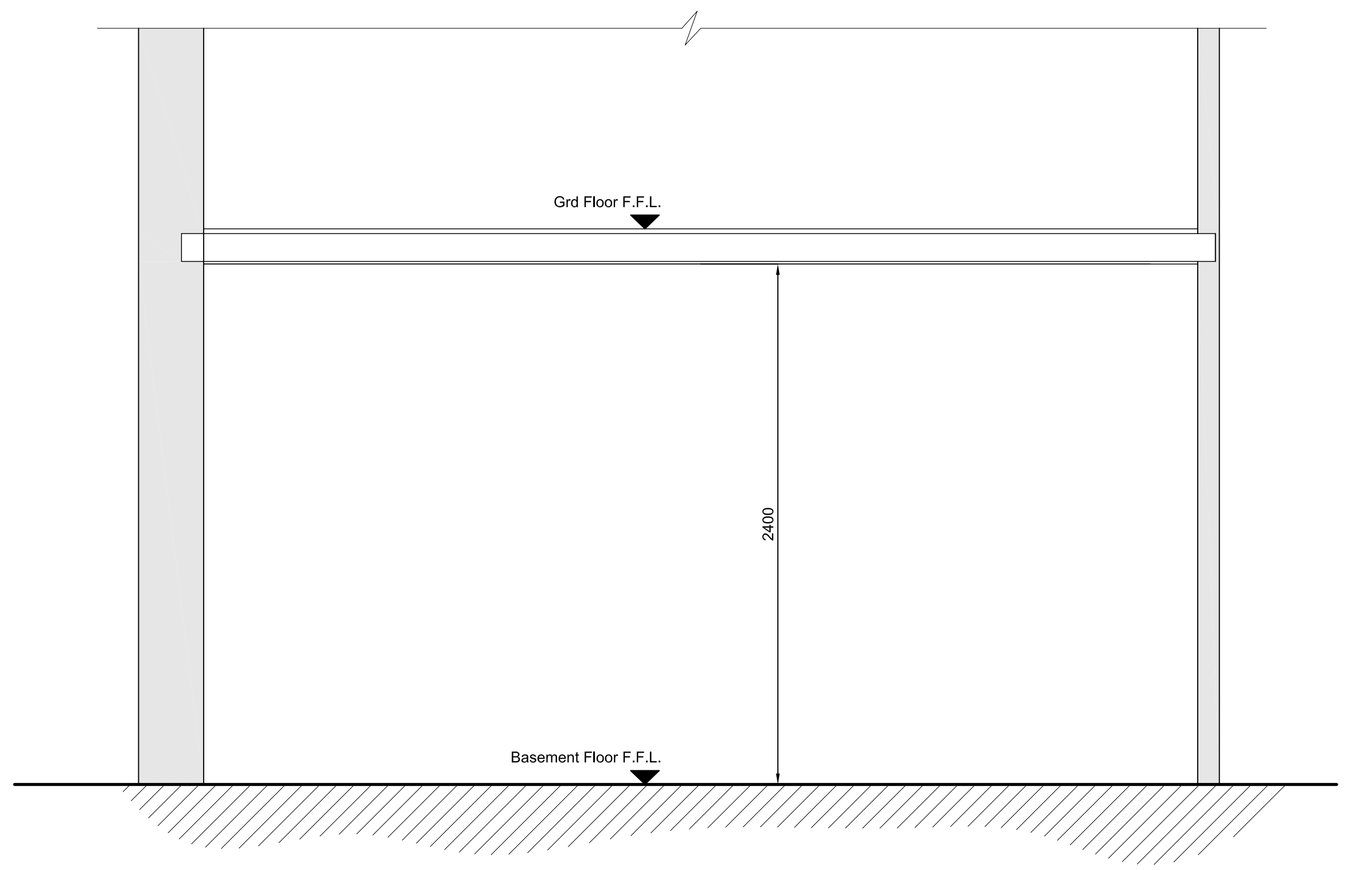


Section A-A

Flat 1 - Floor Areas


Lounge/Bedroom/Kitchen	= 32.7sq m
Storage	= 8.1sq m
Bathroom	= 4.0sq m
Total	= 44.8sq m

Flat 2 - Floor Areas


Lounge/Kitchen	= 29.8
Storage	= 3.3sq m
Bathroom	= 3.8sq m
Bedroom	= 13.8sq m
Total	= 50.7sq m

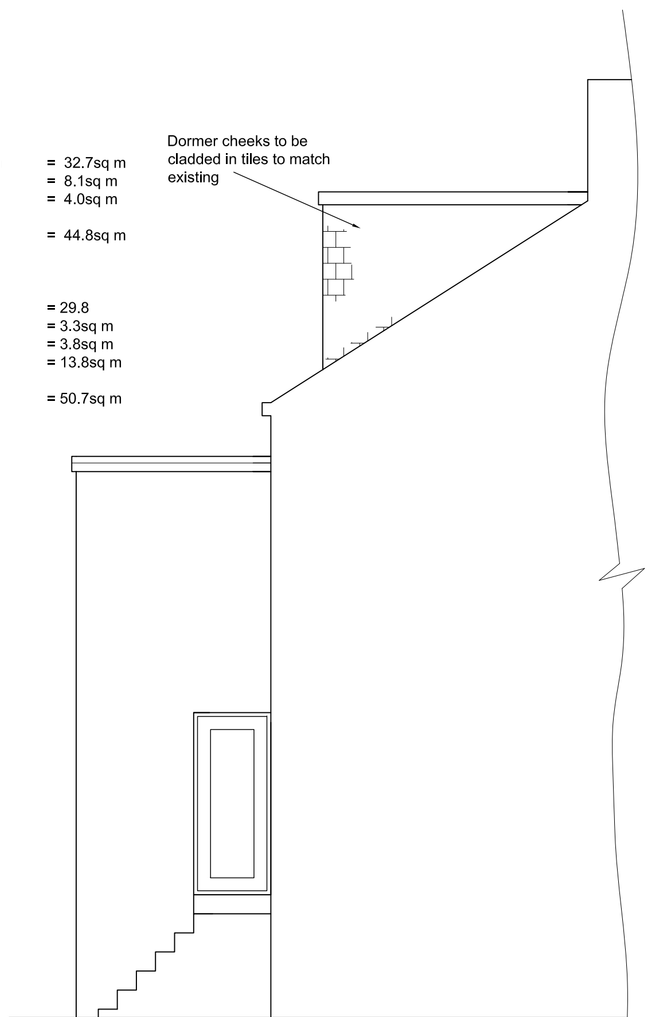


Proposed Side Elevation A

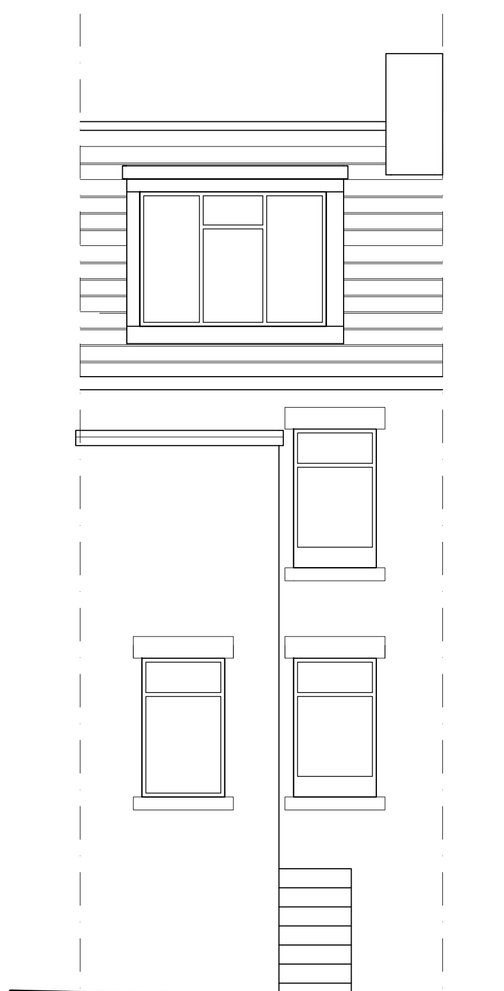


Proposed Back Elevation B

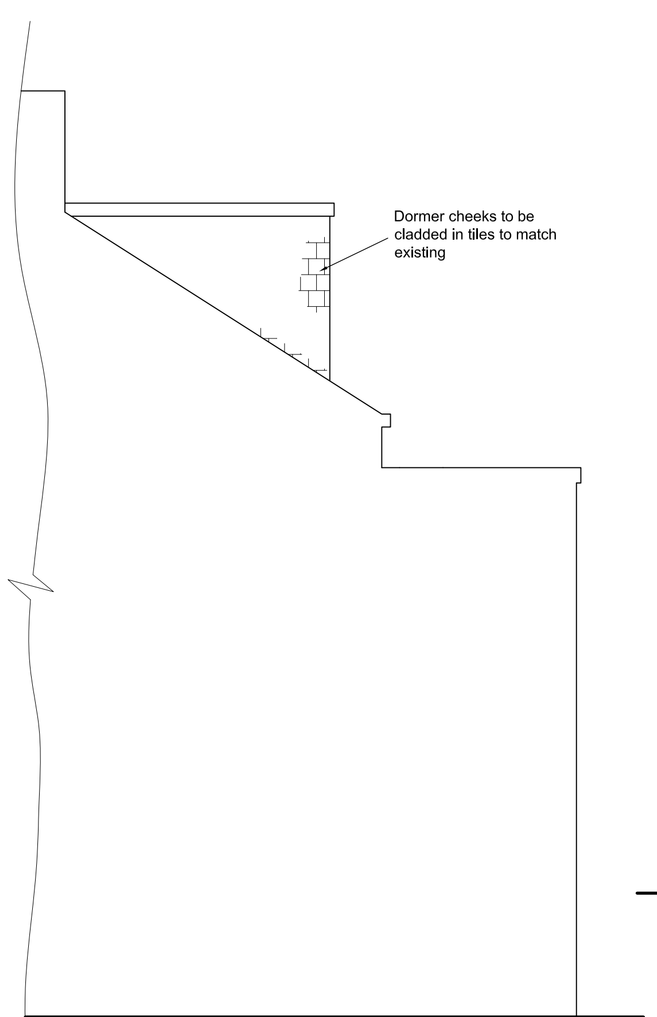

Proposed Side Elevation A

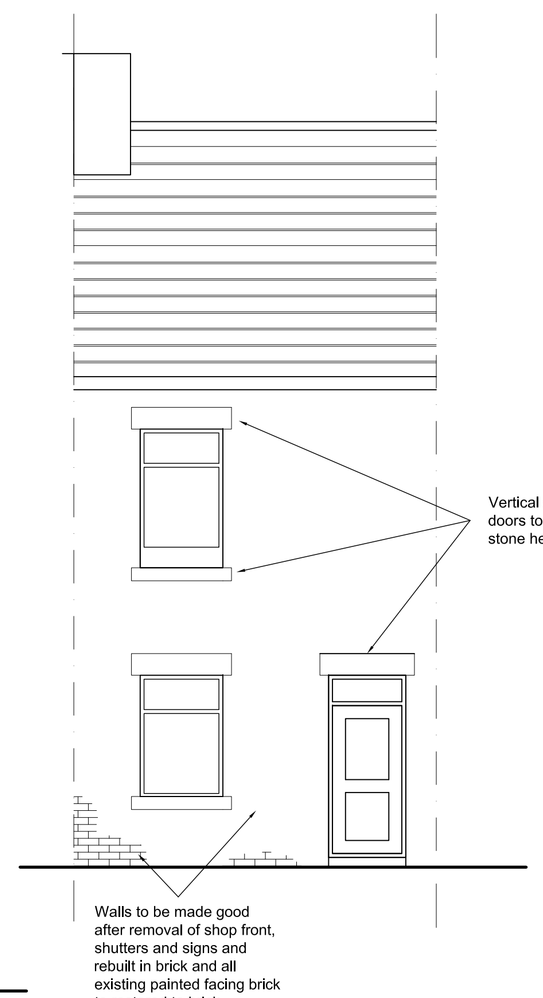

Proposed Front Elevation D

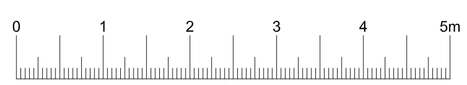

LINEAR SCALE 1:50

REV:	DATE:	REVISION:	BY:
			MNA

CLIENT

PROJECT

248 Midland Road
Barnsley
S71 4DN

TITLE

Proposed Plans & Elevations

STATUS

Planning

DATE	SCALE
15.10.19	1:50@A1

DRAWN BY	REVIEWED BY
	M N Ali

DRAWING NUMBER

S/04/P03E