


Existing Front Elevation
Scale 1:100



Existing Side Elevation
Scale 1:100




Existing Rear Elevation
Scale 1:100

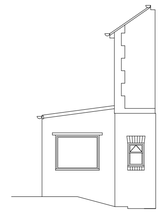

Existing Side Elevation
Scale 1:100




Proposed Front Elevation
Scale 1:100

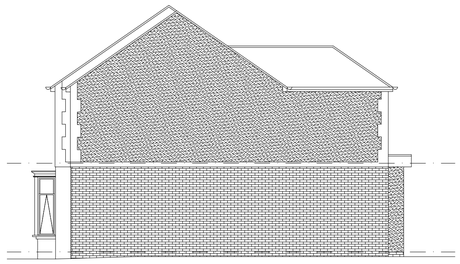


Proposed Side Elevation
Scale 1:100




Proposed Rear Elevation
Scale 1:100

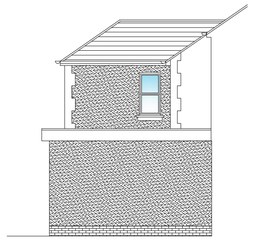


Proposed Side Elevation
Scale 1:100

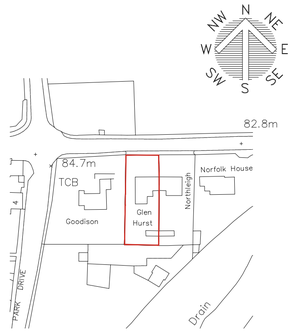

Location Plan
Scale 1:1250

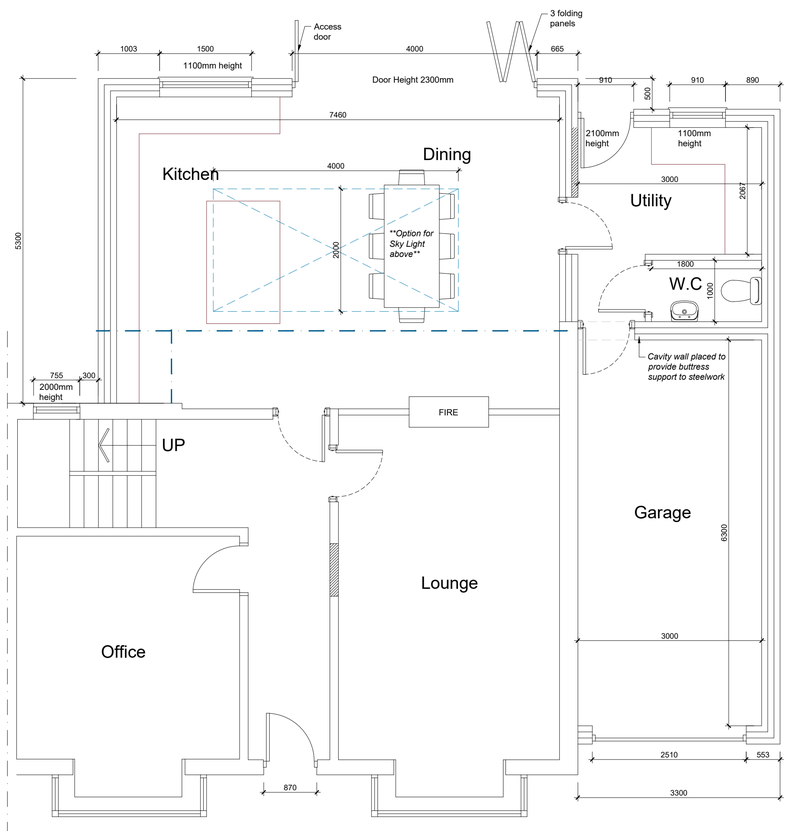


Proposed Ground Floor Plan
Scale 1:50

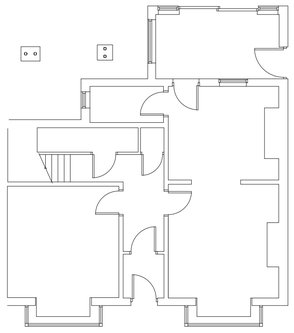

Existing Floor Plans
Scale 1:100

Proposed First Floor Plan
Scale 1:50

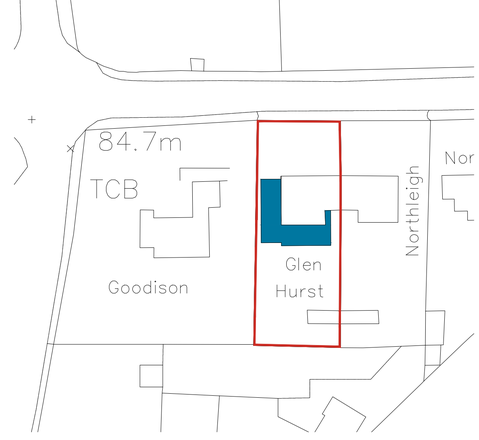

Site Plan
Scale 1:500

White Agus PARTNERSHIP
OFFICE ONE
34 VICTORIA ROAD
BARNSLEY.
S70 2BU
Phone: 01226 208482
Fax: 01226 283030
Email: info@whiteaguspartnership.co.uk
Web: www.whiteaguspartnership.co.uk
ARCHITECTURAL SERVICES

Project.	Client.
PROPOSED EXTENSION AT GLENHURST, STAINBOROUGH BARNSLEY, S75 S75 3EL	MS C. GREAVES
Drawing Title. PLANS & ELEVATIONS	Date. DECEMBER 2018 / Scale. 1:50 @ A1
	Ref. 18-139 / Dwg. No. 02 / Rev. F

Date	Suffix	Description
10/01/2019	A	REVISED TO CLIENTS REQUIREMENTS
14/01/2019	B	REVISED TO CLIENTS REQUIREMENTS
15/01/2019	C	MASTER BEDROOM REVISED
31/01/2019	D	REVISED TO CLIENTS REQUIREMENTS
	E	WINDOW SIZES ADDED
01/02/2019	F	LANDING WINDOW REVISED