


Front Elevation

Ground Floor Elevation 'A' Scale 1:50

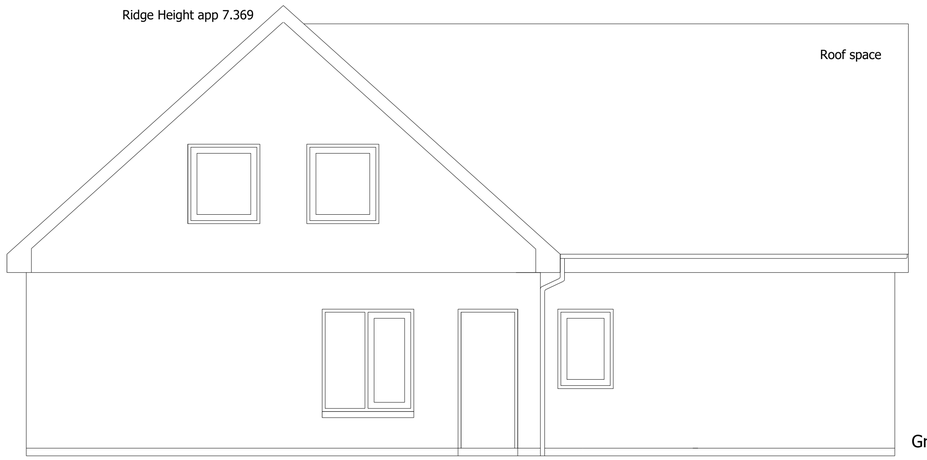


Rear Elevation

Ground Floor Elevation 'B' Scale 1:50


Notes



Proposal for Timber Frame House
Approximate Total Floor Area = 161 sq.m
Frontage 14.2m
Ridge Height 7.369m

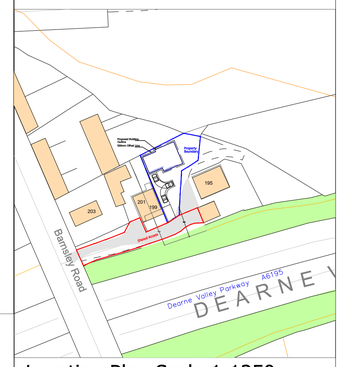


Location Plan Scale 1:1250

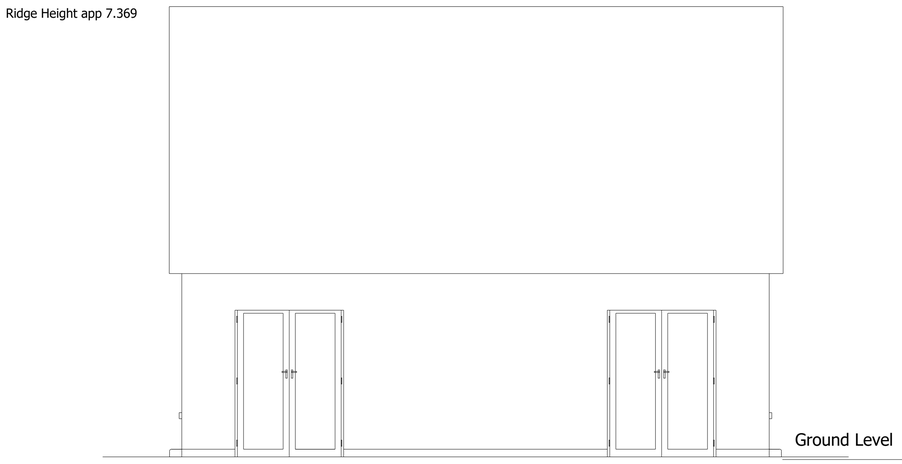

East Side Elevation

Ground Floor Elevation 'C' Scale 1:50

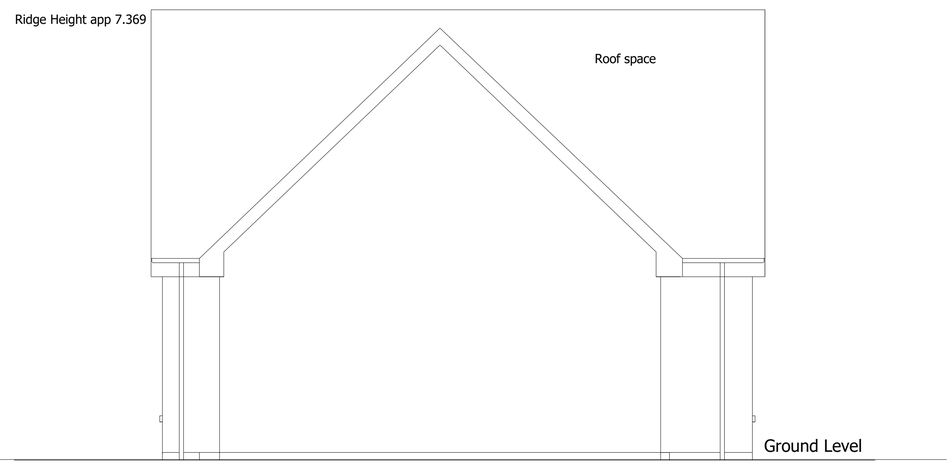

West Side Elevation

Ground Floor Elevation 'D' Scale 1:50

Property
Adj 195 Barnsley Road
Platts Common
Blacker Hill
Barnsley
S74 0QT

Drawing
Proposed Elevations for House

Scale 1:50, 1:1250@A1

23/6/20 Dm RHW

Drawing No 2020-01-P005 Rev