

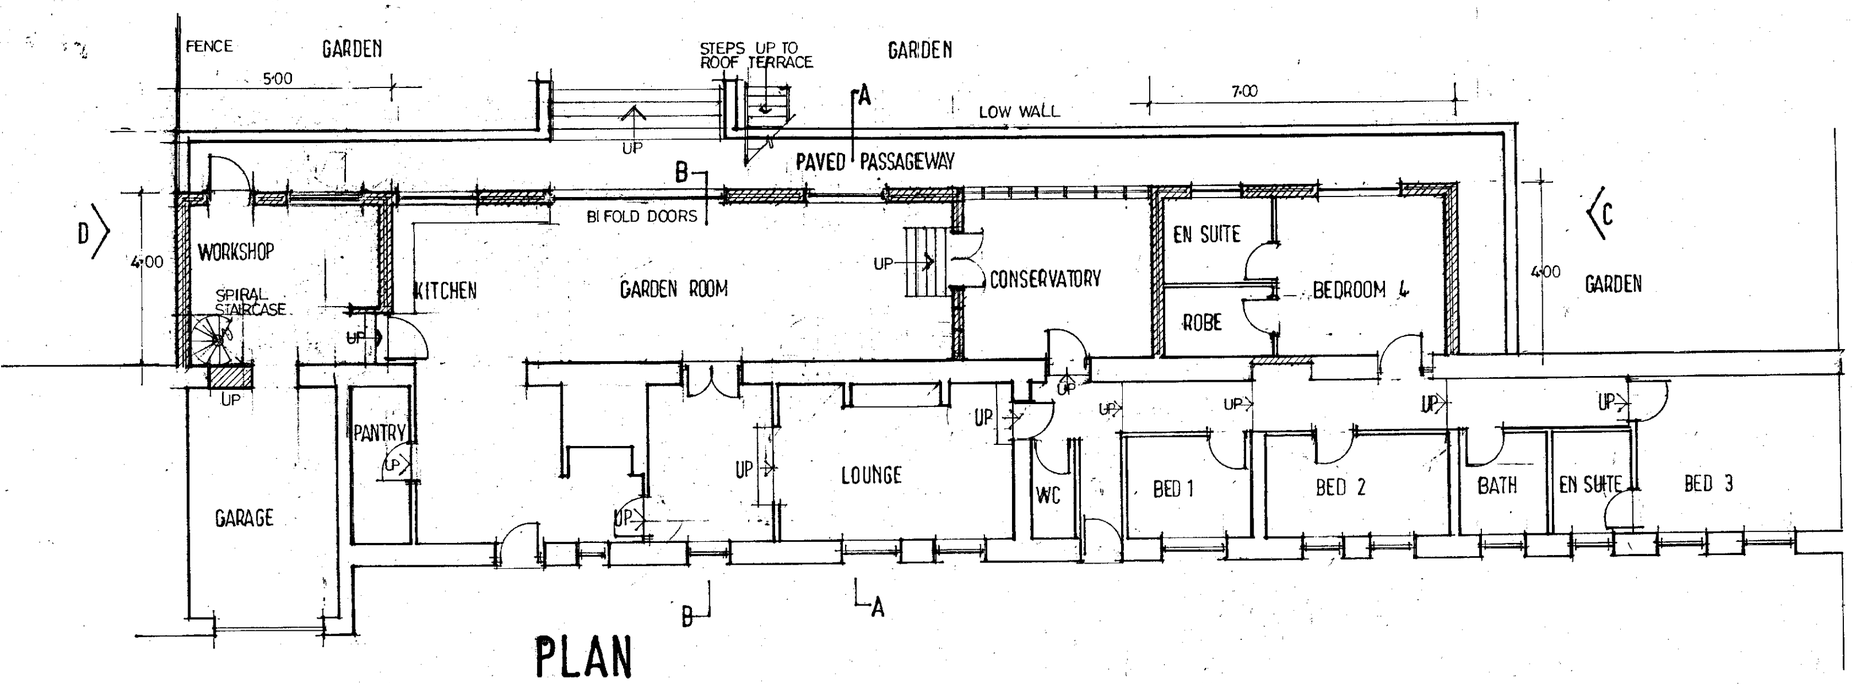



PLAN PROPOSED

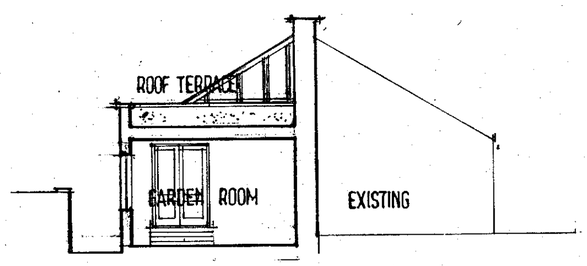


SIDE ELEVATION SECTION A·A

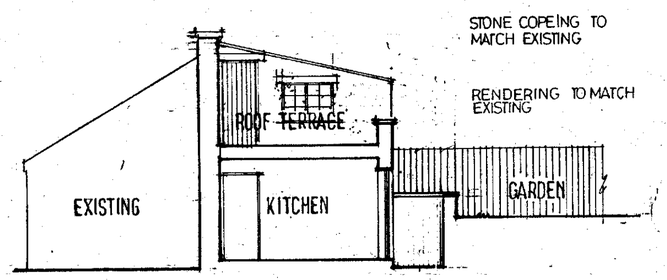


SIDE ELEVATION SECTION B·B

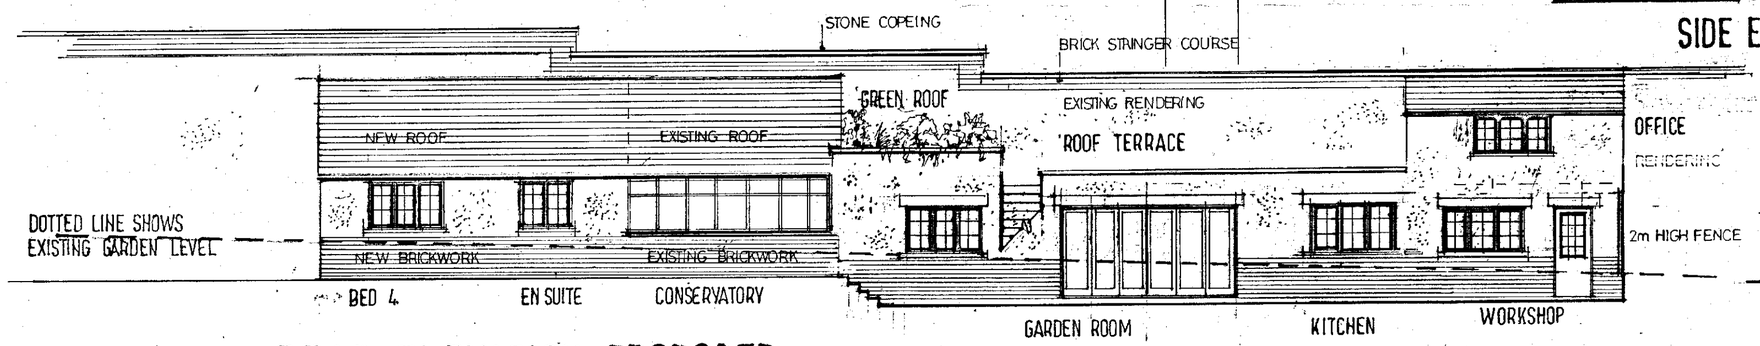


REAR ELEVATION-PROPOSED

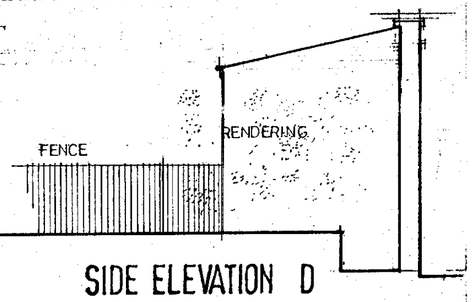

SIDE ELEVATION D

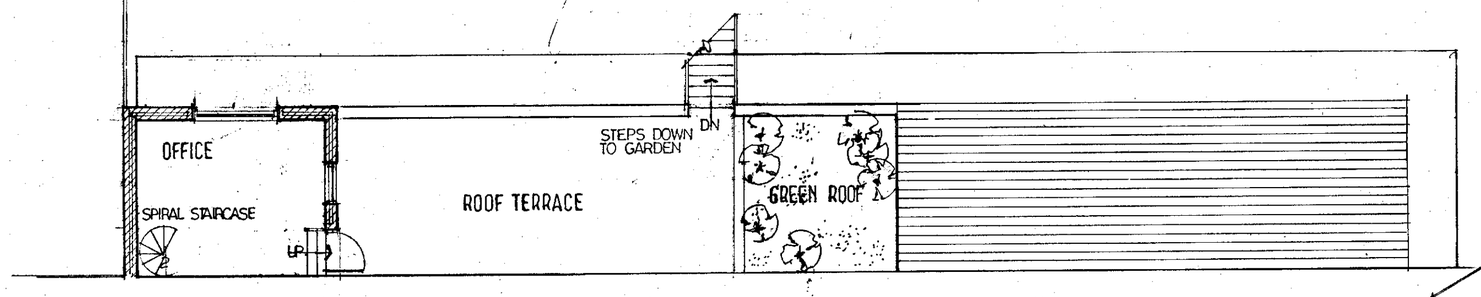

FIRST FLOOR-PROPOSED

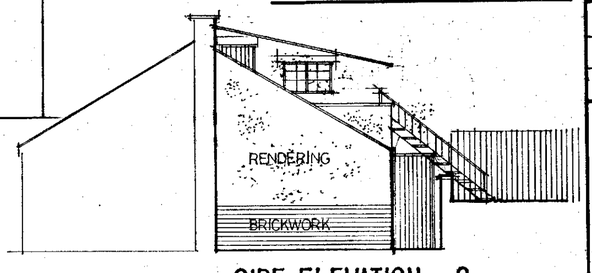

SIDE ELEVATION C

AMENDMENTS RE PLANNING OFFICERS LETTERS 8·12·15 AND 9·12·15
DOUBLE STOREY EXTENSION REDUCED IN SIZE.
MONO PITCHED TILED ROOF TO DOUBLE STOREY EXTENSION

PROPOSED ALTERATIONS TO REAR ELEVATION AT
CHIMNEY COTTAGE
THE AVENUE
WORTLEY.
S 35 7 D B

SCALE 1:100
DATE OCT 2015
DRAWN HARRIS

2015 : 98 A

Millé design
R. Harris F.C.S.D.
M. E. Harris B.A.hons
design & construction
Architectural planning, building & interiors
tel: & fax:
0114 2886929