## Notes:

PLANNING DRAWINGS - THIS DRAWING SHOULD NOT BE USED FOR ANY OTHER PURPOSES THAN THAT SPECIFIED HERE

COPYRIGHT - THIS DRAWING MAY NOT BE REPRODUCED OR MODIFIED IN WHOLE OR PART BY ANY PERSON OR ORGANISATION WITHOUT THE ARCHITECTS CONSENT. ISUING COPIES TO THIRD PARTIES MAY NOT BE DONE WITHOUT THE ARCHITECTS CONSENT

## Revision:A

Revision List:

A - 25.09.13 - parking arrangements & red line boundary amended

0 10m


Project/ Client: Land Adj. 54 Sheffield Rd / Francis

Drawing Title: Site Plan - Existing & Proposed


Drawing Number: 1074/TP/002

Scale at A3: 1:200

Date: Jul 13

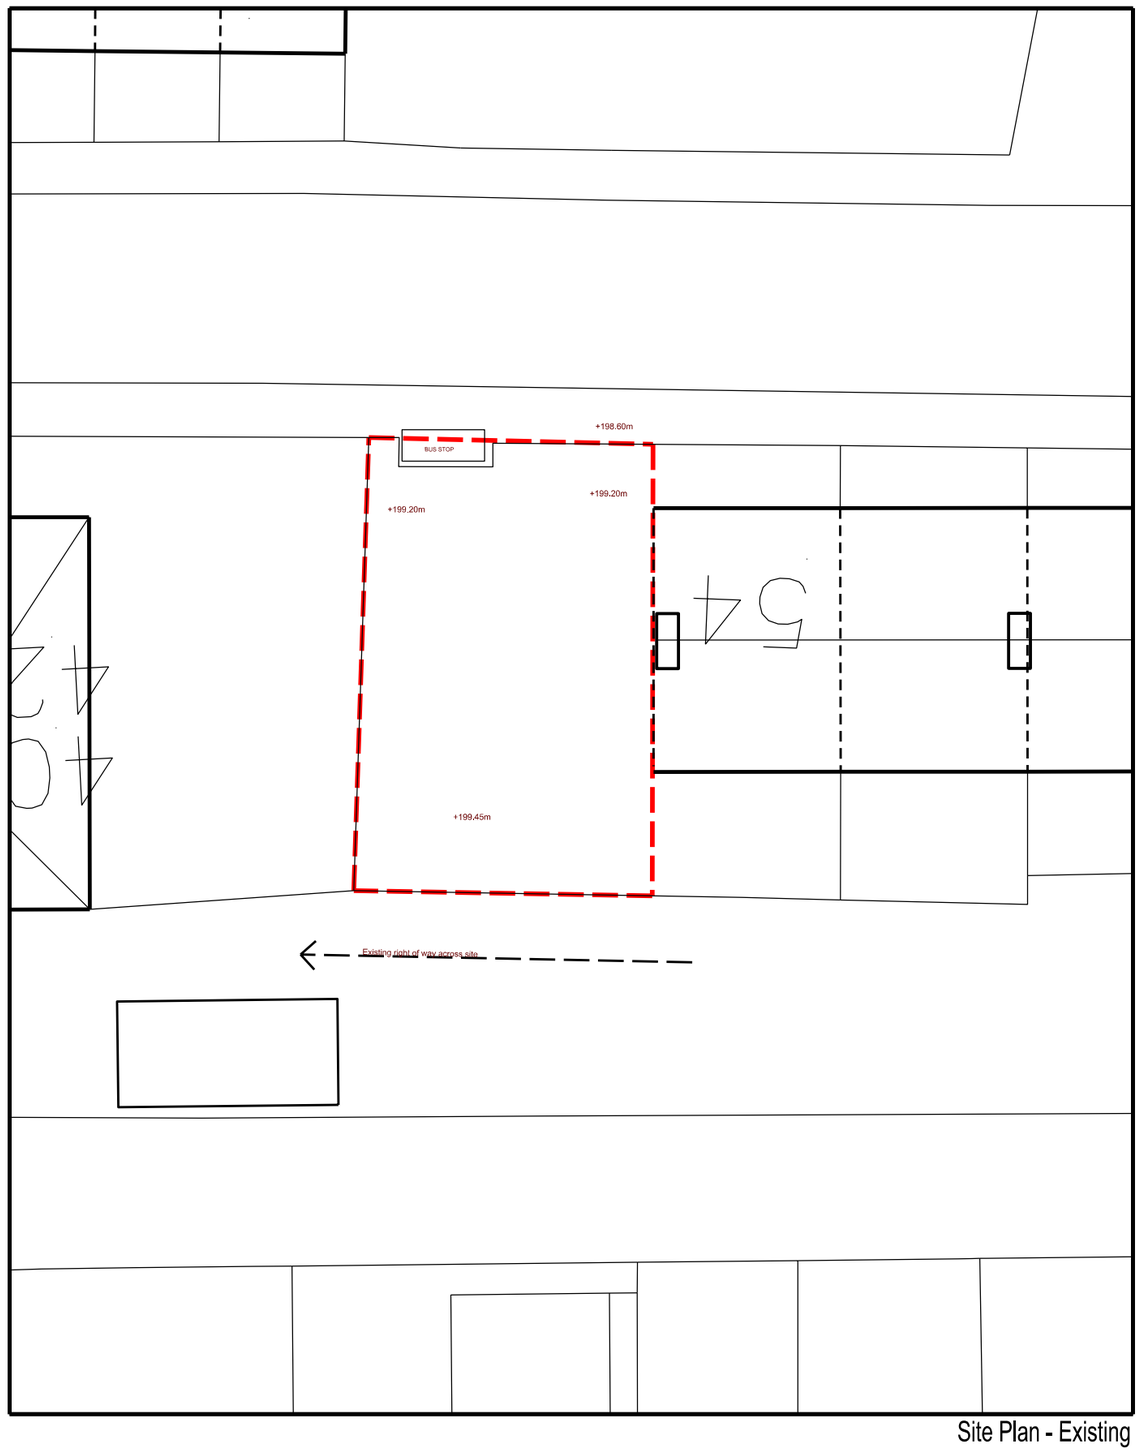


Site Plan - Existing

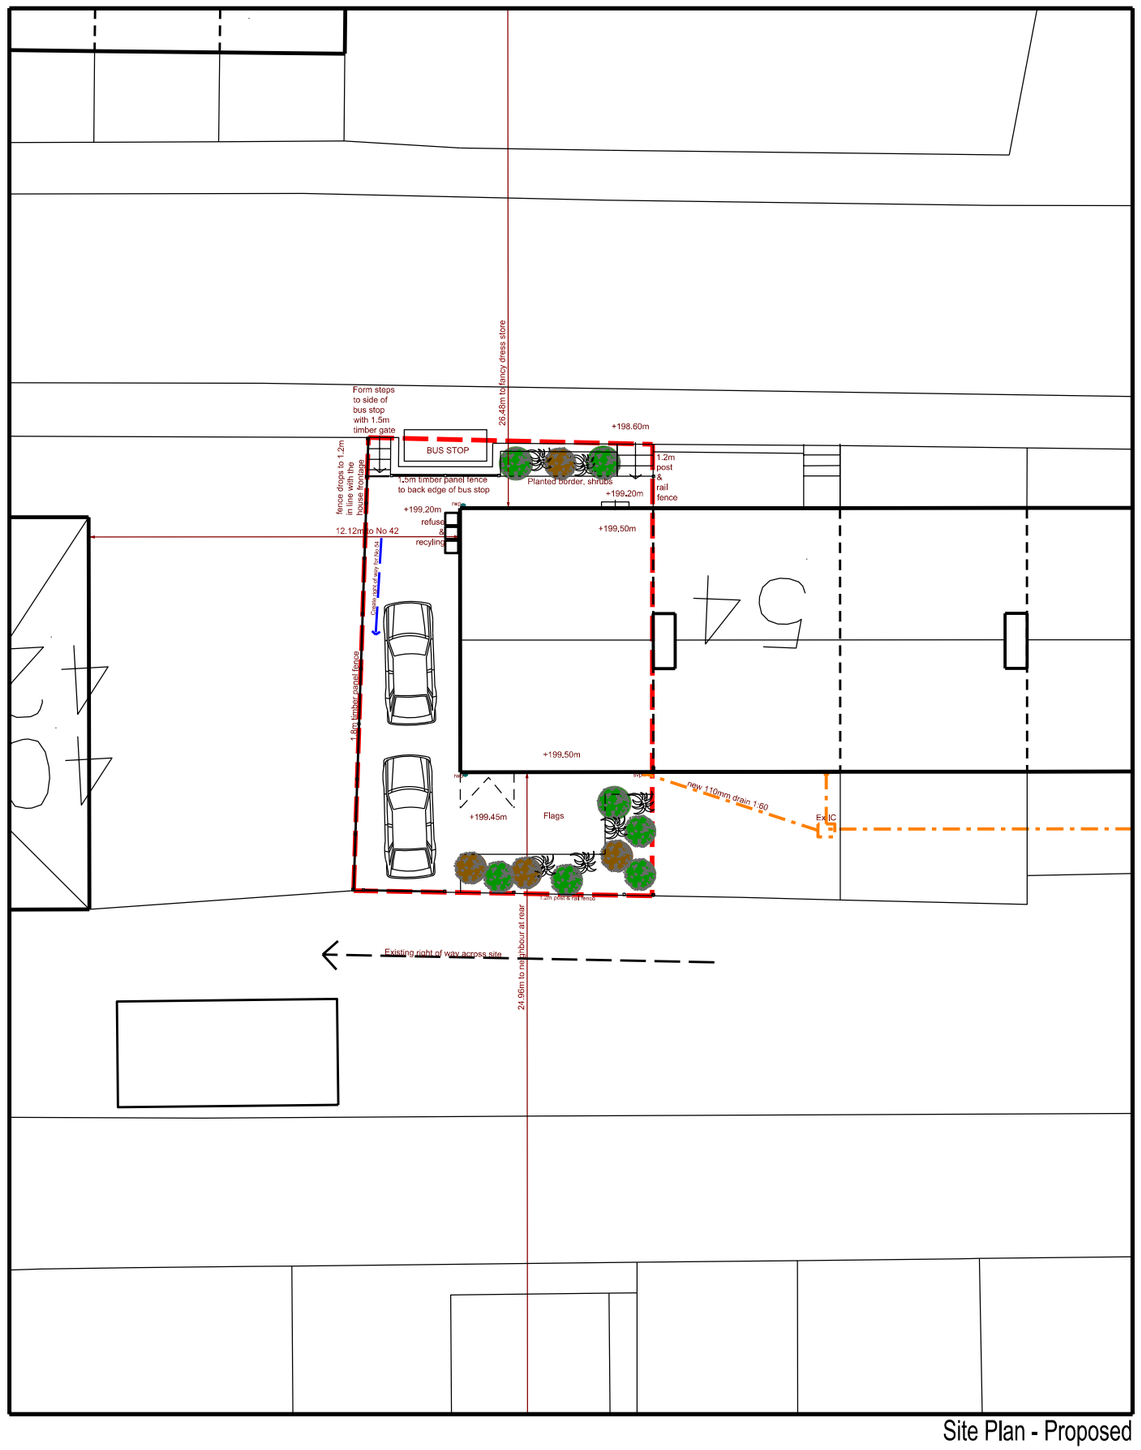


Site Plan - Proposed

DSA design space architecture t: +44 (0)1226 762697 e:info@designspacearchitects.co.uk www.designspacearchitects.co.uk