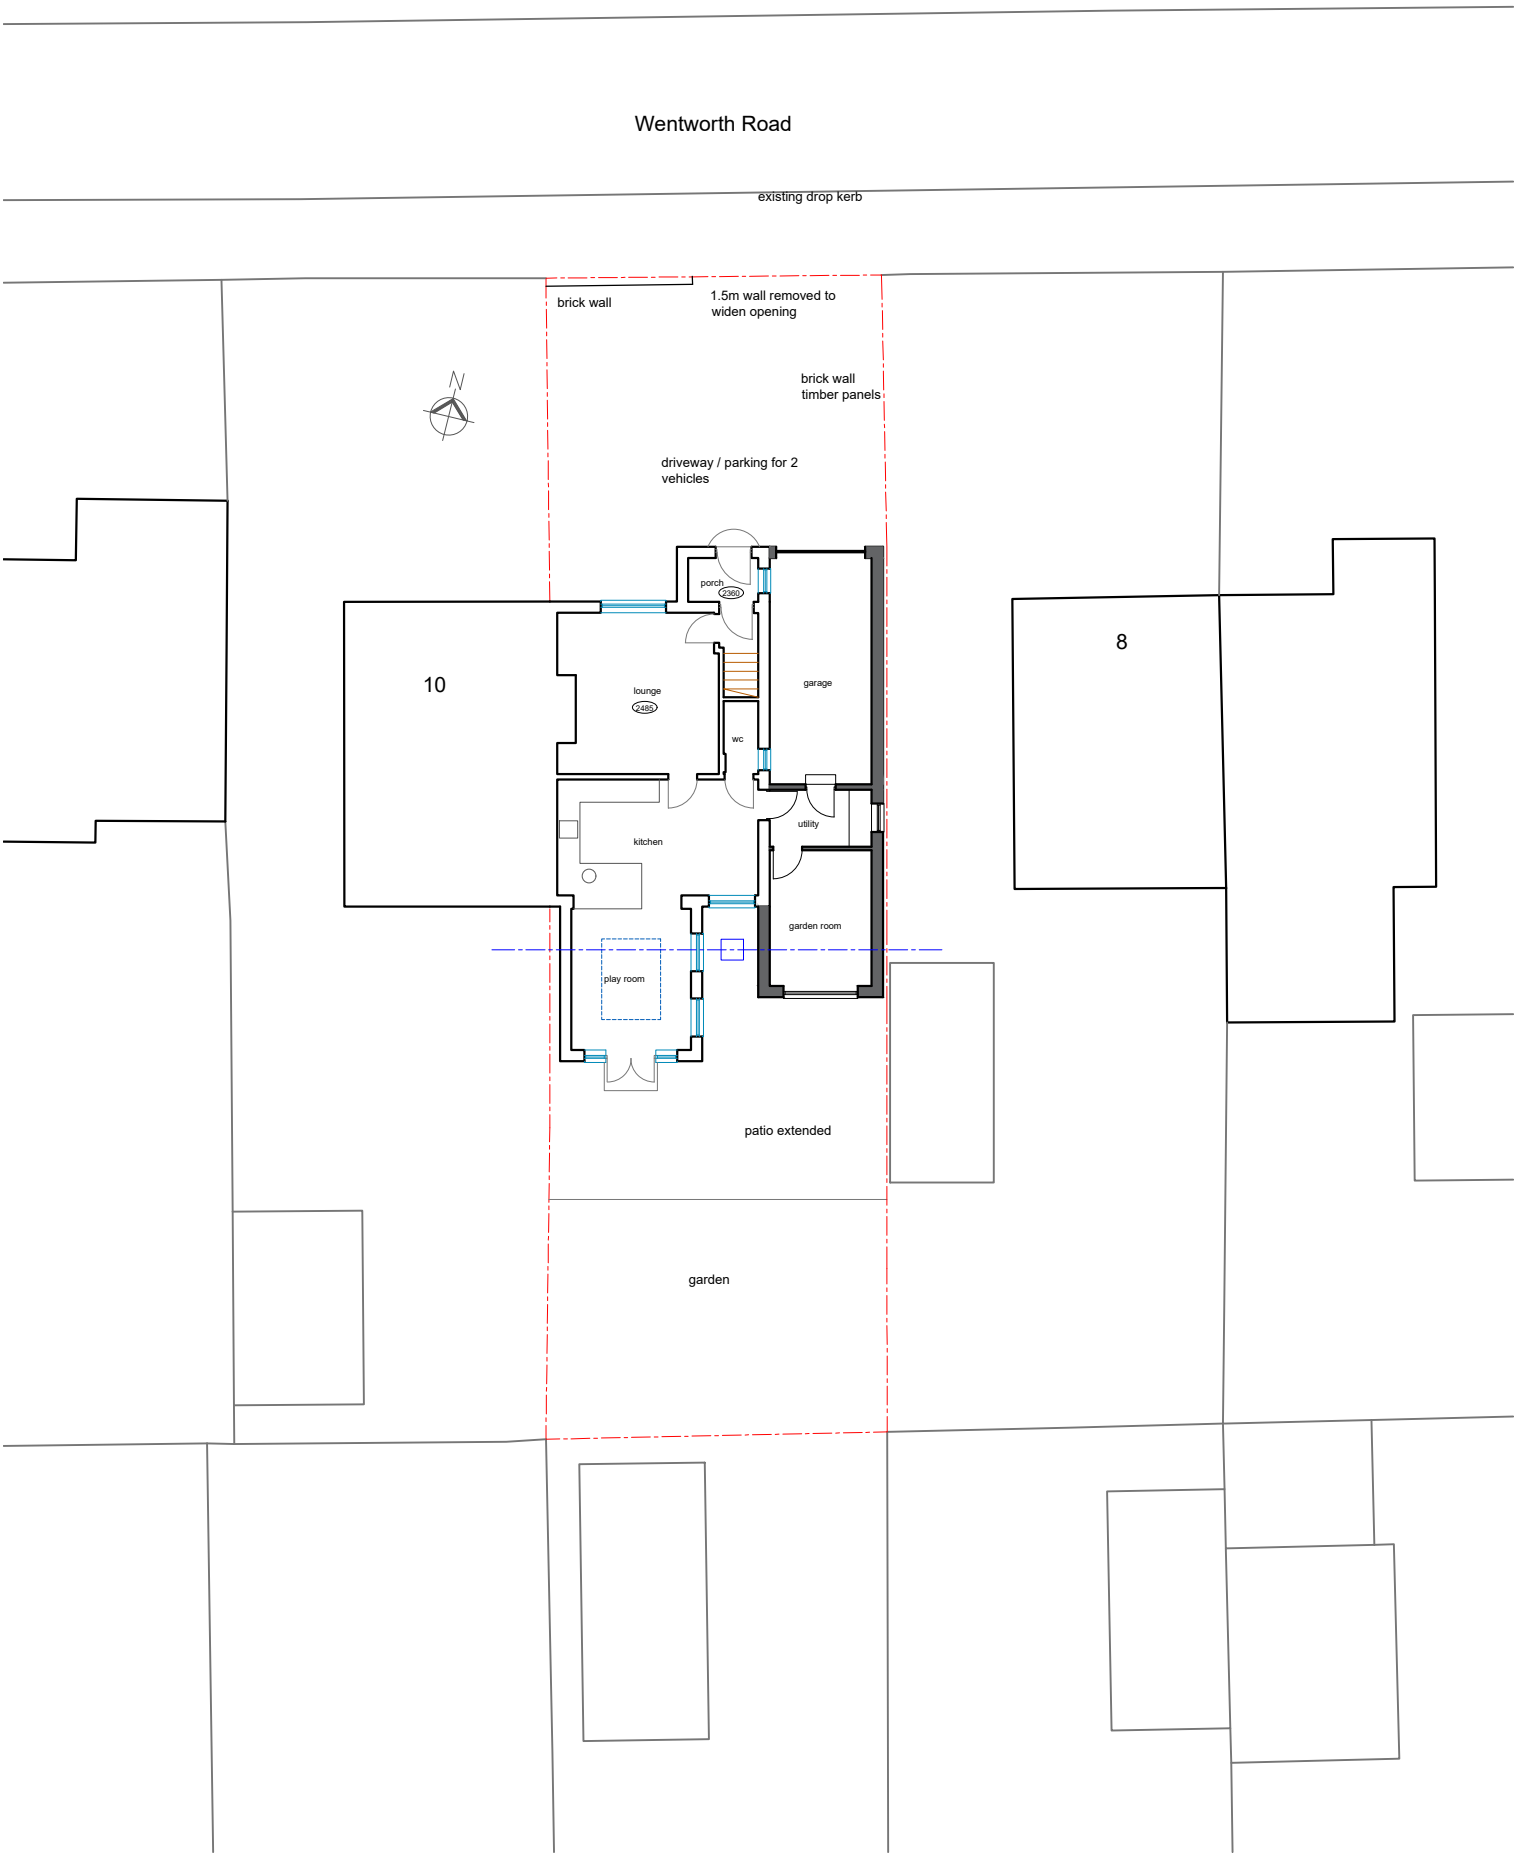


Project: Two Storey Side Extension 9 Wentworth Road, Kexborough S75 5LB	Title: Proposed Site Plan	Drg No: WR04.#	Scale: 1:200	Date: Nov 2021	Status: Planning	