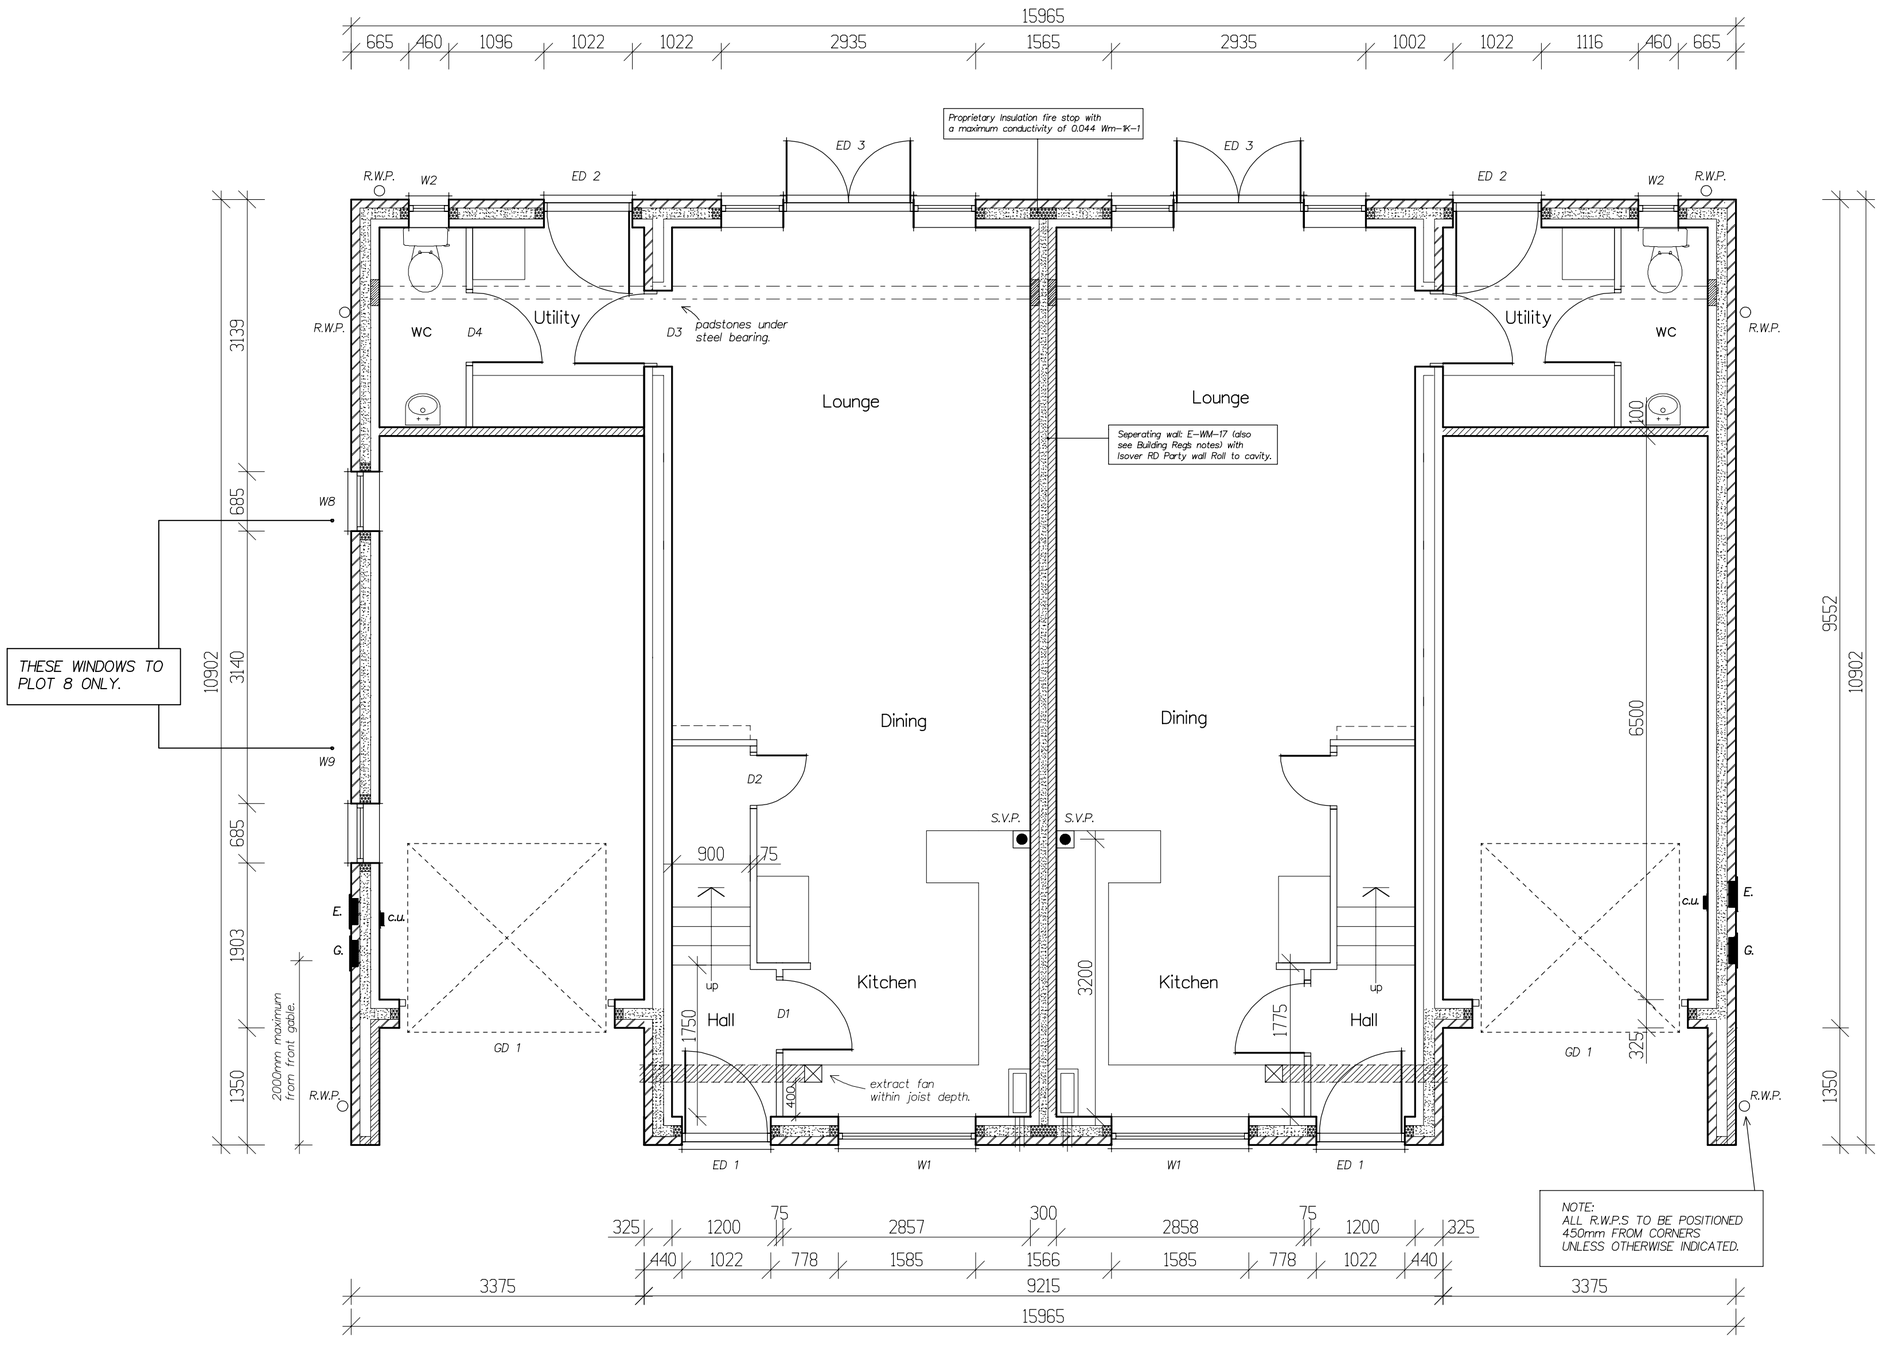


NOTE:
ALL R.W.P.S TO BE POSITIONED 450mm FROM CORNERS UNLESS OTHERWISE INDICATED.

REV D: 10/07/20: REFERENCE AMENDED TO PLOTS 8 & 9 ONLY.
REV C: 10/06/20: PLOTS 8/9 & 22/23 REFERENCE ONLY.
REV B: 29/04/20: PLOT REFERENCES ADDED.
REV A: 03/12/19: GENERAL AMENDMENTS.

Arncliffe
ARNCLIFFE HOMES LIMITED
Arncliffe House, Bramley Grange,
Thorner, Leeds LS14 3DW.
Tel: 0113 237 5900 Fax: 0113 265 4458

Proposed Residential Development

HALIFAX ROAD,

THURGOLAND.

LINTON + (1294)
PLOTS: 8/9 ONLY.
GROUND FLOOR PLAN

SCALE 1:50

DATE 19/08/2019 DRAWN IanDi

DRG. No. 292/L/1 (8/9) REV. D.