


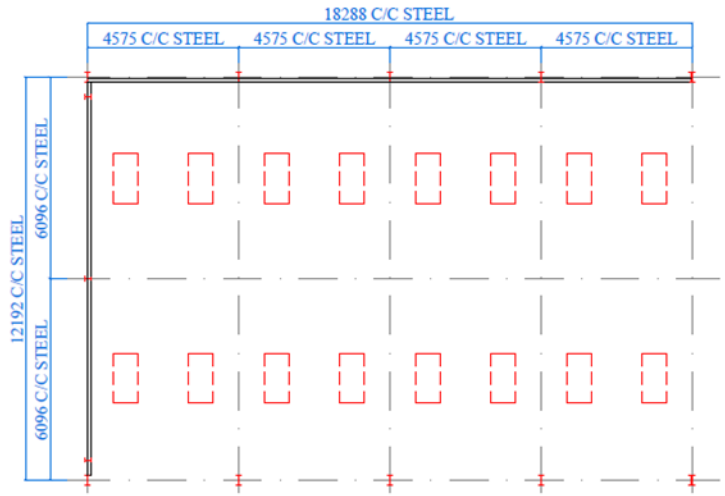


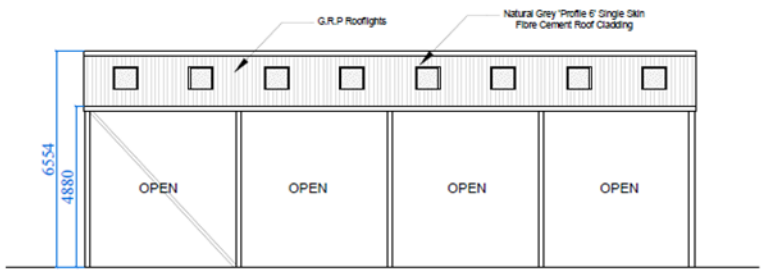


Front Elevation (1:100)

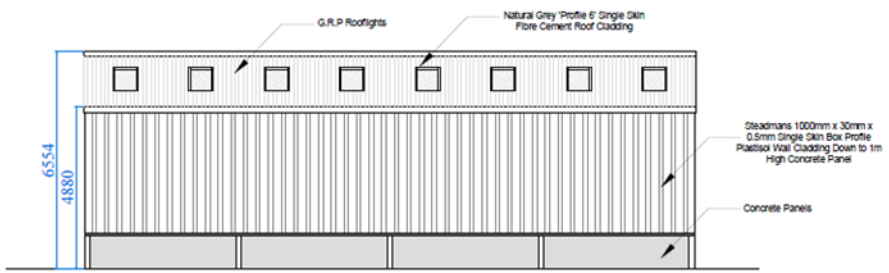

Rear Elevation (1:100)

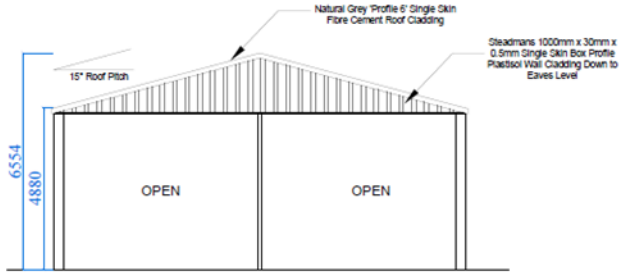

Gable End Elevation (1:100)

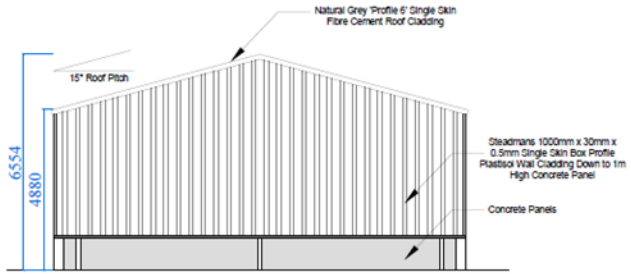

Gable End Elevation (1:100)

THIS DRAWING IS A PLANNING DRAWING BUT THE PLANNING DECISION NOTICE ISSUED BY THE LOCAL AUTHORITY SHOULD BE CONSIDERED AS BEING THE DEFINITIVE DOCUMENT WITH REGARD TO THE PERMISSION GRANTED.

THIS DRAWING SHOULD NOT BE USED AS A WORKING DRAWING OR FOR ERECTION PURPOSES. IT IS ONLY AN ELEVATION DRAWING FOR SUBMISSION TO THE LOCAL AUTORITY TO TRY AND GAIN PLANNING PERMISSION.

Client

Mr Fox

Project

PROPOSED NEW AGRICULTURAL BUILDING (PLANS & ELEVATIONS):

Middle farm,
Sheffield,
S36 8YP

email: sales@wareingbuildings.co.uk
web: www.wareingbuildings.co.uk

J Wareing & Son (Wrea Green) Ltd
Whinbrick Works
Blackpool Road
Westby
Preston
PR4 2RJ

Tel: 01772 682159 or 01772 682924
Fax: 01772 671071

WAREING BUILDINGS 100 YEARS 2009 WREA GREEN

Rev	Amendment	Date
A		

Scale 1:150 @ A3		Date 18/03/2022
Drawn: JRN	Checked: JRW	Drg No P7127 - 01