



EXISTING FRONT ELEVATION
SCALE 1:100

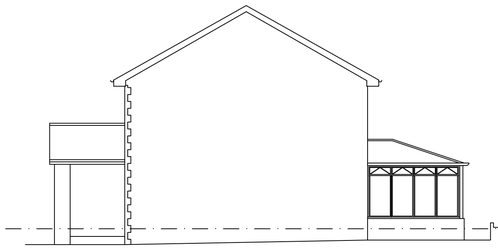

EXISTING SIDE ELEVATION
SCALE 1:100

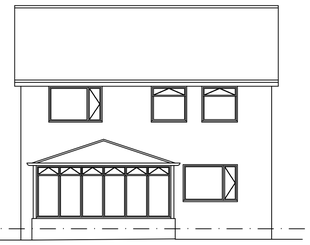


EXISTING REAR ELEVATION
SCALE 1:100




EXISTING SIDE ELEVATION
SCALE 1:100



PROPOSED FRONT ELEVATION
SCALE 1:100

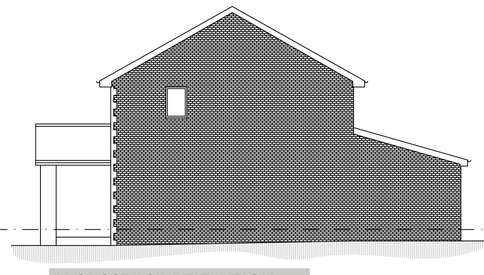

PROPOSED SIDE ELEVATION
SCALE 1:100

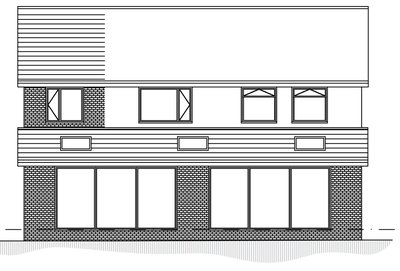

PROPOSED REAR ELEVATION
SCALE 1:100




PROPOSED SIDE ELEVATION
SCALE 1:100




BLOCK PLAN
SCALE 1:500



LOCATION PLAN
SCALE 1:1250

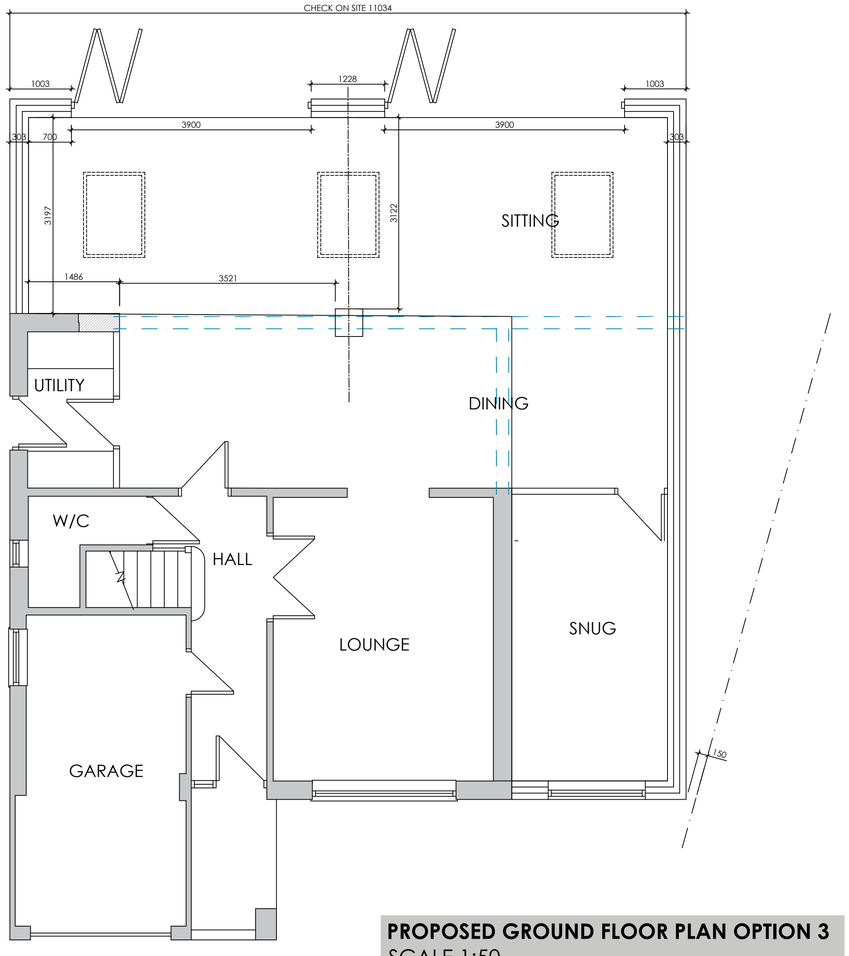



PROPOSED GROUND FLOOR PLAN OPTION 3
SCALE 1:50

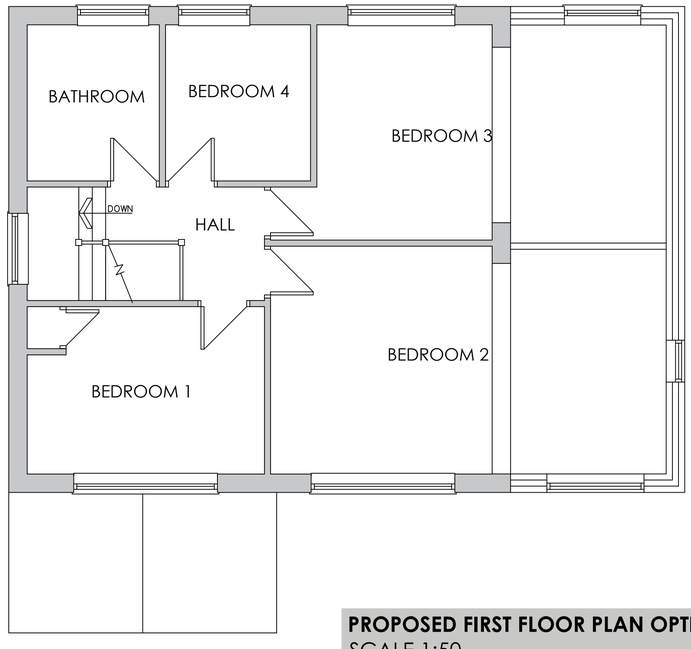

WINDOW TO BE OBSCURE GLAZED

PROPOSED FIRST FLOOR PLAN OPTION 3
SCALE 1:50

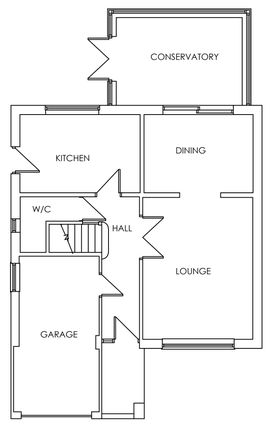

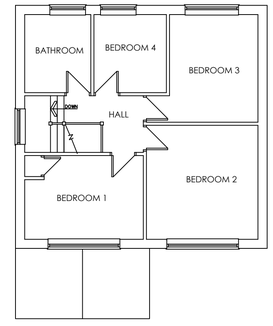

EXISTING FLOOR PLANS
SCALE 1:100

White Agus PARTNERSHIP
OFFICE ONE,
34 VICTORIA ROAD,
BARNSLEY,
S70 2BU
Phone: 01226 208482
Email: info@whiteaguspartnership.co.uk
Web: www.whiteaguspartnership.co.uk
ARCHITECTURAL SERVICES

Project.	Client.		
PROPOSED EXTENSIONS AT 22 HUNTERS RISE, POGMOR BARNSLEY S75 2JX	MR RICHARD LOWE		
Drawing Title. PLANS AND ELEVATIONS	Date. JUNE 2019	Scale. 1:50 & 1:100 @ A1	
	Ref. 19–028	Dwg. No. 03	Rev. A

Date	Suffix	Description	Date	Suffix	Description
23-09-19	A	GABLE WINDOW ADDED			