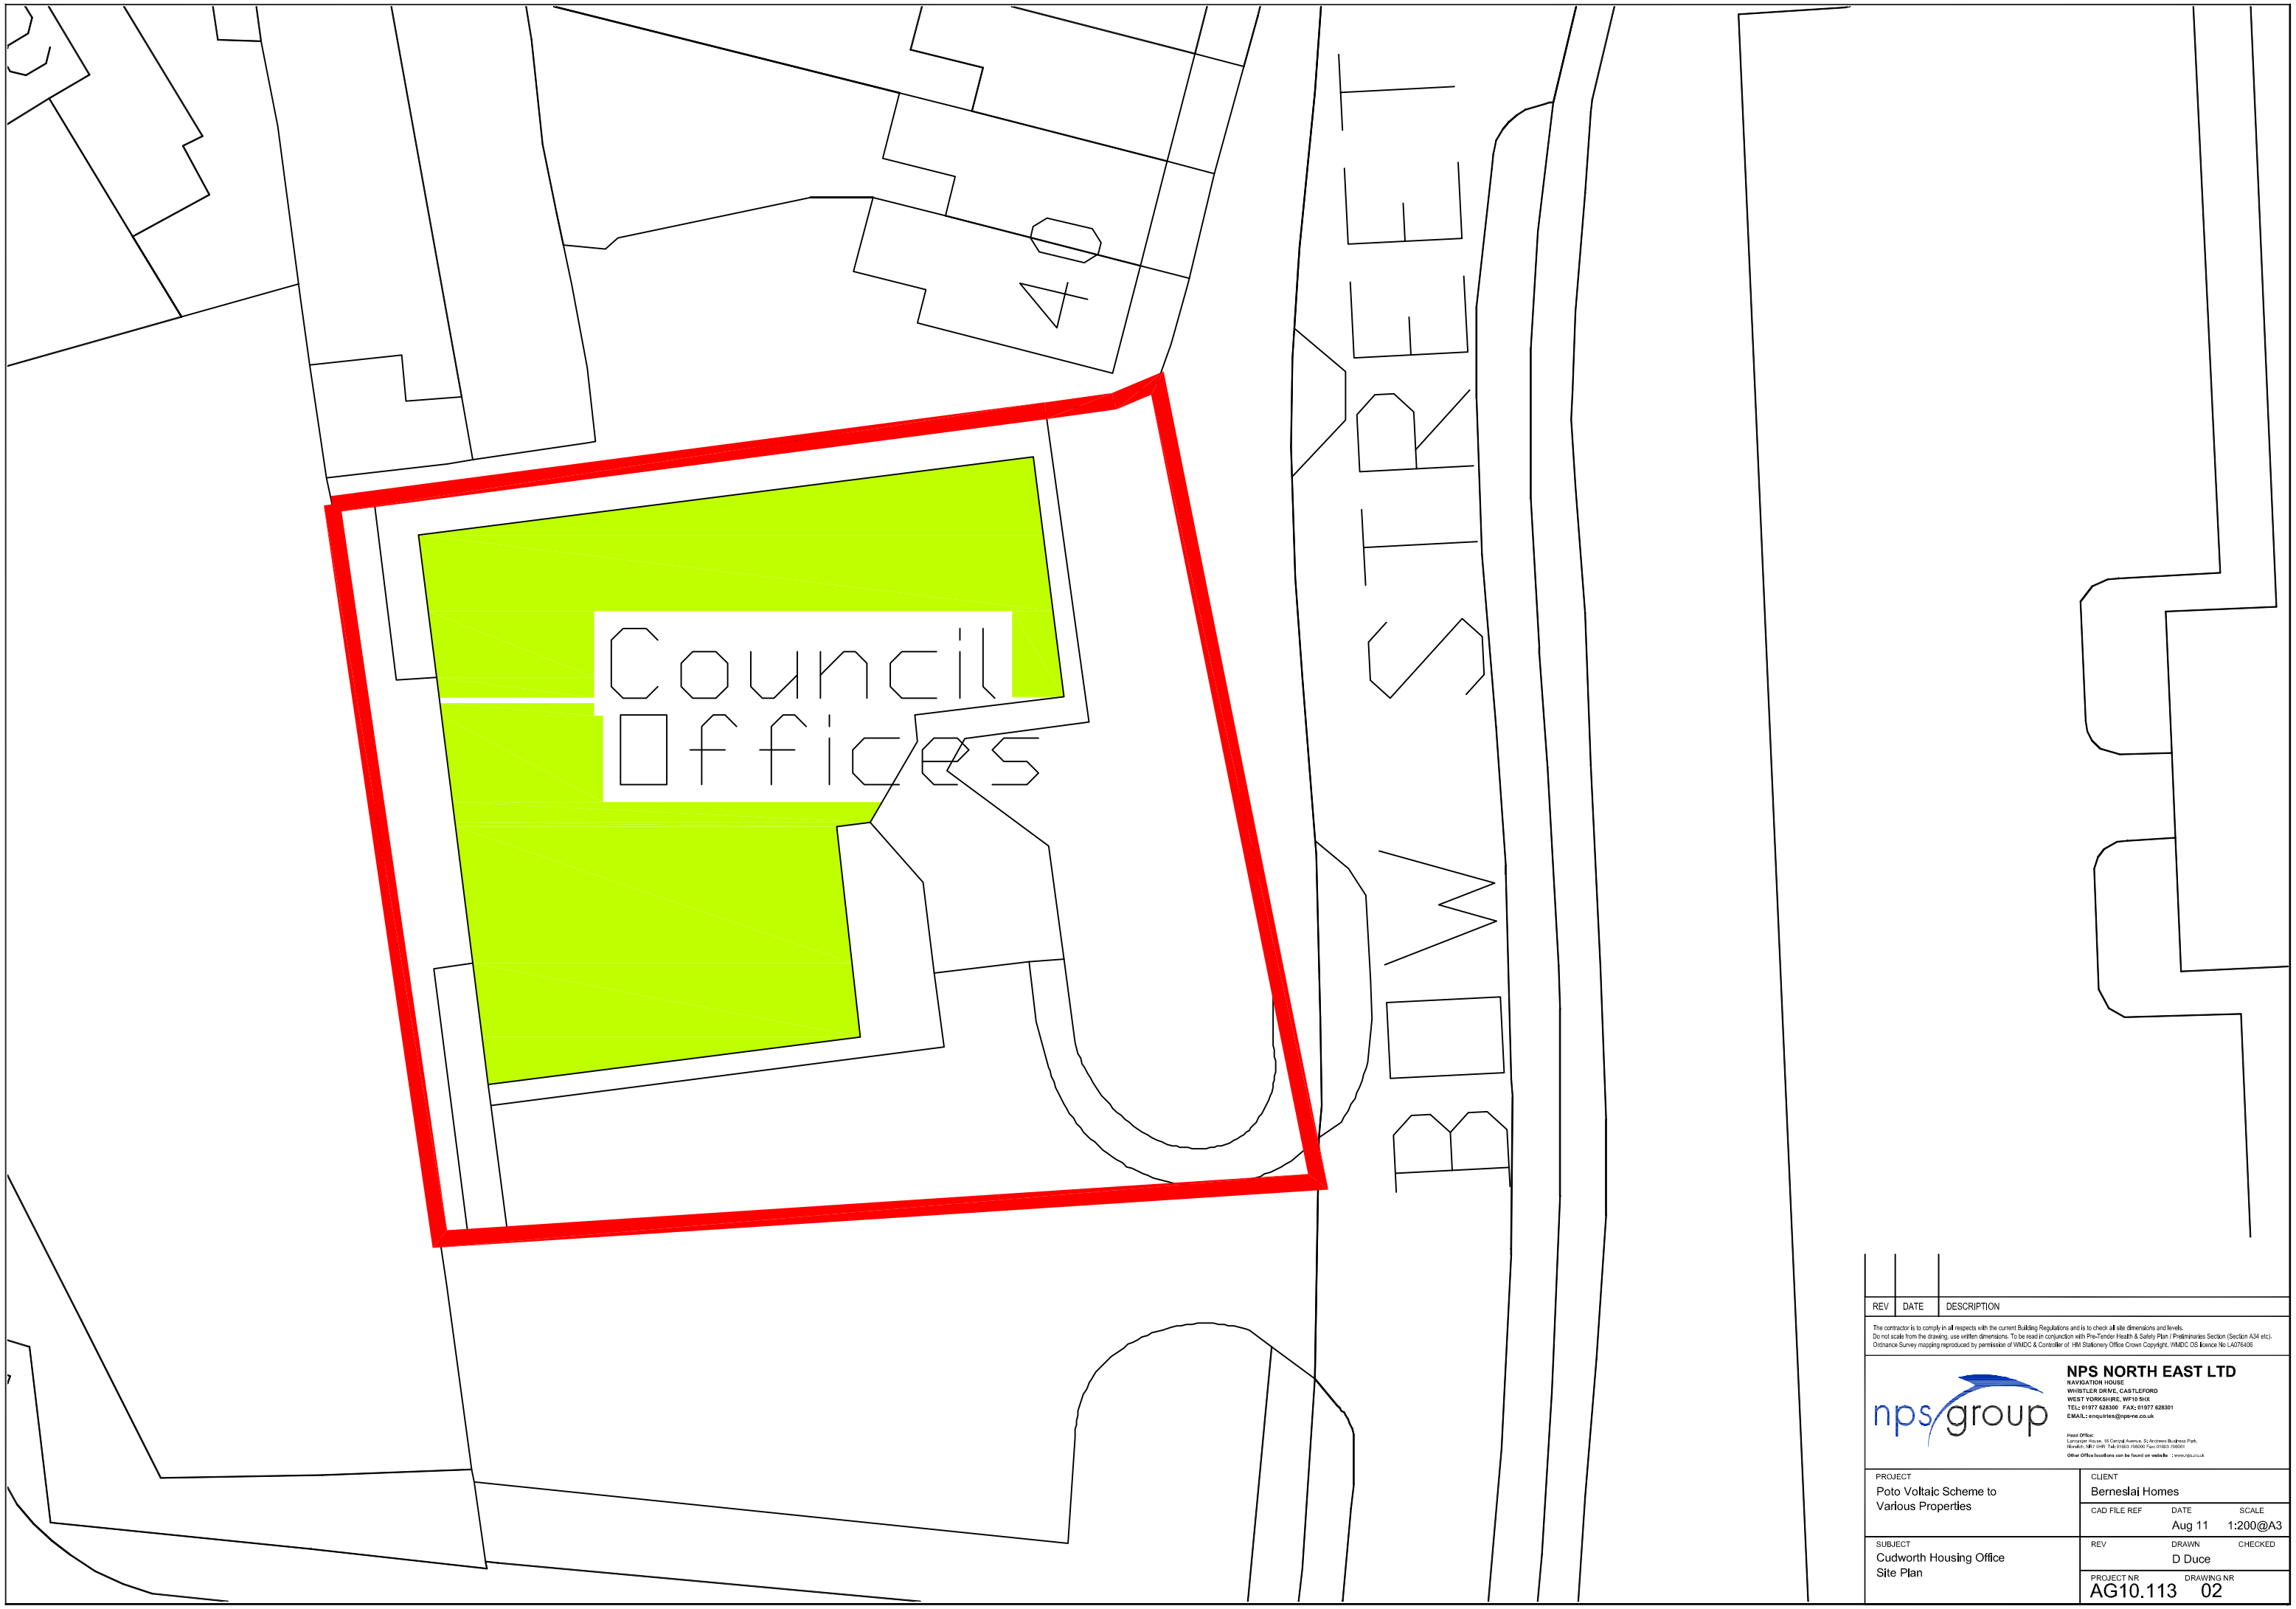


REV	DATE	DESCRIPTION

The contractor is to comply in all respects with the current Building Regulations and is to check all site dimensions and levels.
Do not scale from the drawing, use written dimensions. To be read in conjunction with Pre-Tender Health & Safety Plan / Preliminaries Section (Section A34 etc).
Ordnance Survey mapping reproduced by permission of WMDC & Controller of HM Stationery Office Crown Copyright. WMDC OS licence No LA076406

NPS NORTH EAST LTD
NAVIGATION HOUSE
WHISTLER DRIVE, CASTLEFORD
WEST YORKSHIRE, WF10 5HX
TEL: 01977 628300 FAX: 01977 628301
EMAIL: enquiries@nps-ne.co.uk

Head Office:
Lanpower House, 16 Central Avenue, St Andrews Business Park,
Norwich, NR7 0HR. Tel: 01603 708000 Fax: 01603 708001
Other Office locations can be found on website : www.nps.co.uk

PROJECT	CLIENT
Poto Voltaic Scheme to Various Properties	Berneslai Homes
	CAD FILE REF: — DATE: Aug 11 — SCALE: 1:200@A3
SUBJECT: Cudworth Housing Office Site Plan	REV: — DRAWN: D Duce — CHECKED: —
	PROJECT NR: AG10.113 — DRAWING NR: 02

© NPS This drawing may not be reproduced in any form without prior written agreement