

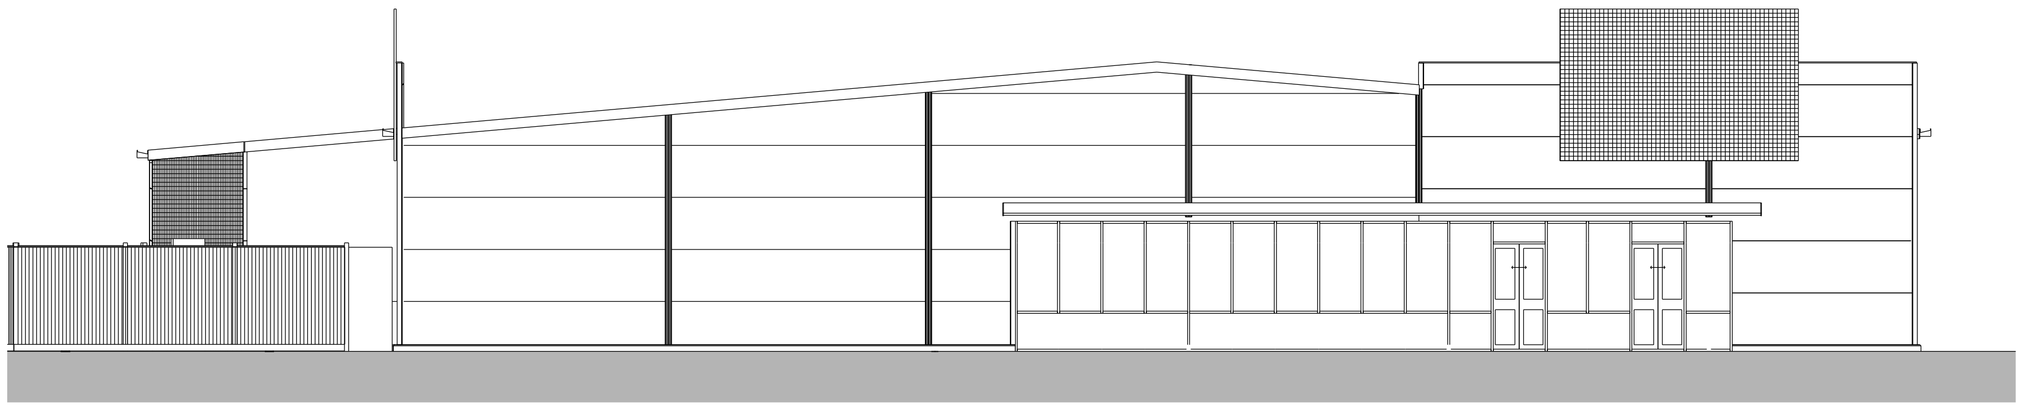



FRONT ELEVATION
(SOUTH EAST)

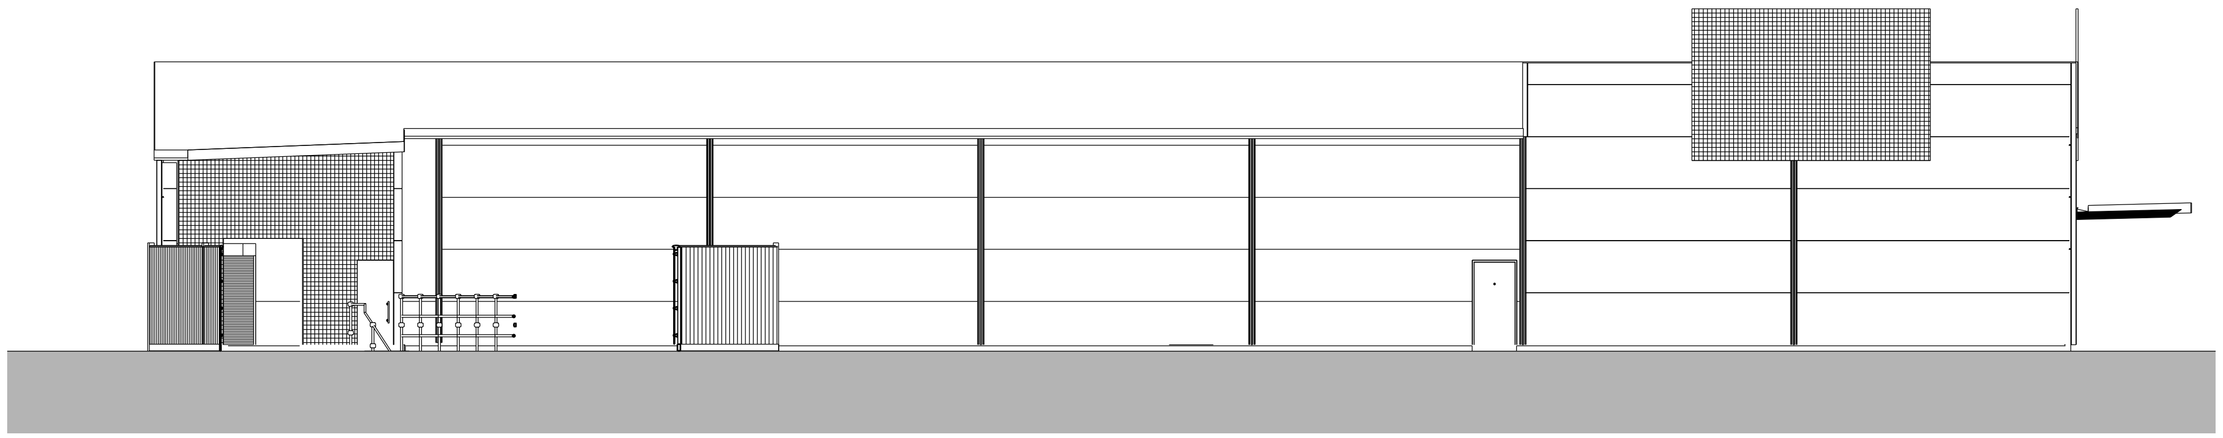

SIDE ELEVATION
(SOUTH WEST)

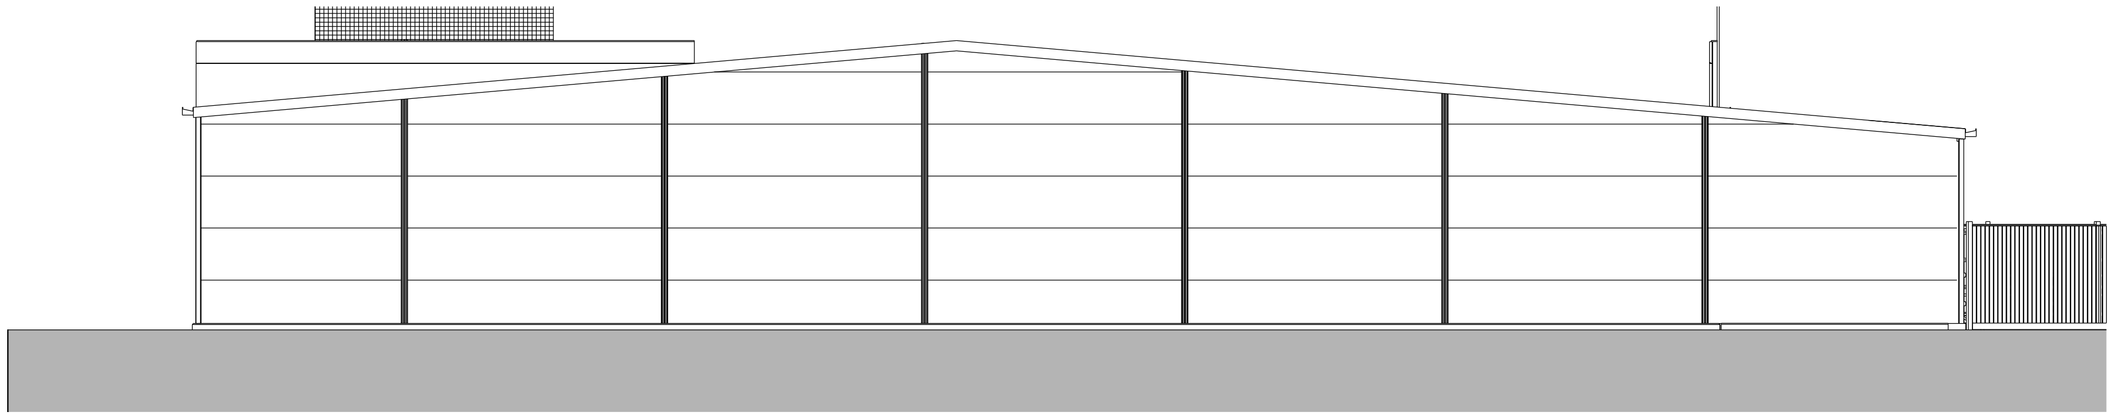

REAR ELEVATION
(NORTH WEST)

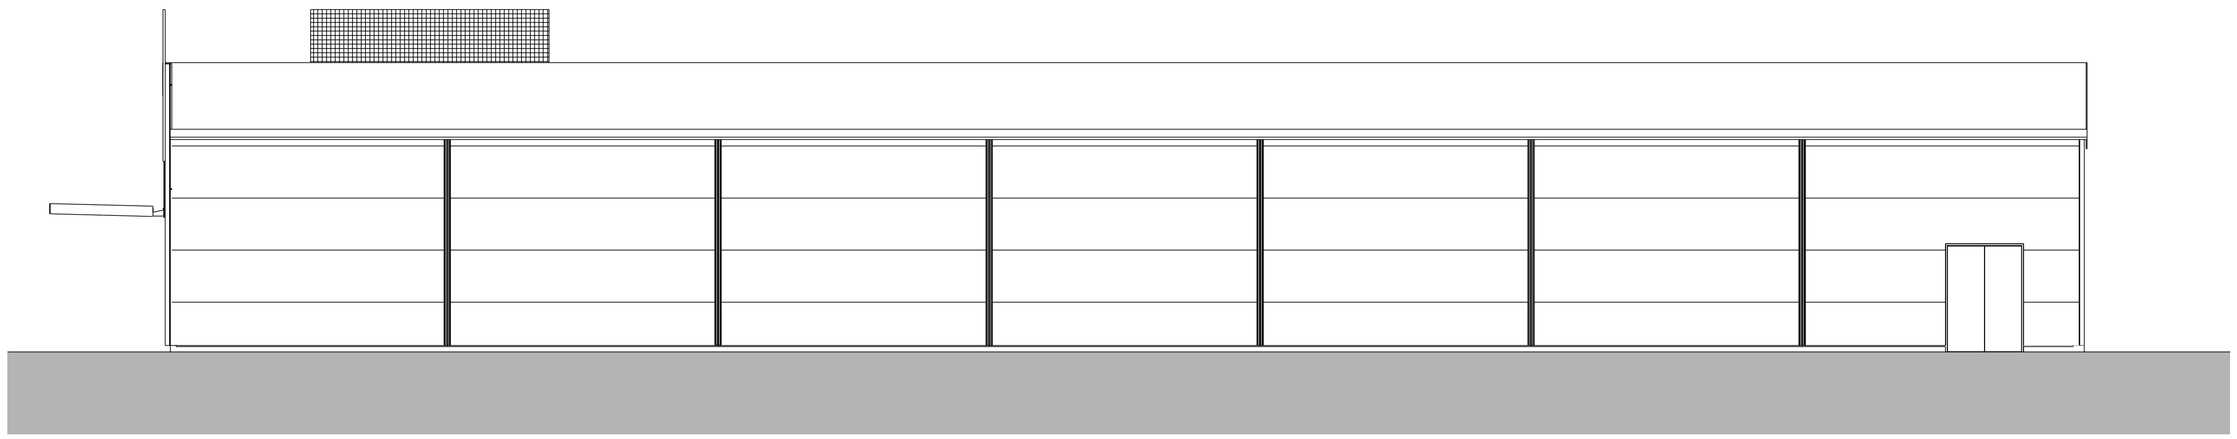

SIDE ELEVATION
(NORTH EAST)

5 4 3 2 1 0M 5

SCALE BAR
METERS

Architects are to be notified of any discrepancies.
Contractors must check all dimensions on site.
This drawing is subject to copyright laws and is for use on this project only.
This drawing is to be used solely for the information as titled only.
For other information refer to the latest revision of any cross referenced drawings.
To be read in conjunction with relevant design standards/protocols.

REV	DATE	DESCRIPTION	DRN	CKD
#	01/08/18	FIRST ISSUE	JML	MA

AMENDMENTS

STATUS: PLANNING

CLIENT: DPP LTD

PROJECT NAME: 2071 BARNSLEY

PROJECT ADDRESS: WOMBWELL LANE
BARNSLEY
S70 3NS

DRAWING TITLE: Approved Elevations

JOB NO:	DRG NO:	REVISION:
17-6201	P12	#
DATE:	SCALE:	SHEET SIZE:
Aug 18	1:200	A1

S+SA ARCHITECTS
CRAVEN LODGE, VICTORIA AVENUE,
HARROGATE, N.YORKSHIRE, HG1 5PX
WWW.SSA-ARCHITECTS.CO.UK
T: 01423 856999