

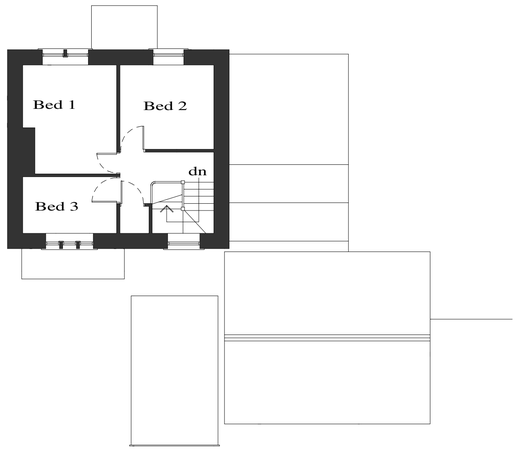


FIRST FLOOR PLAN

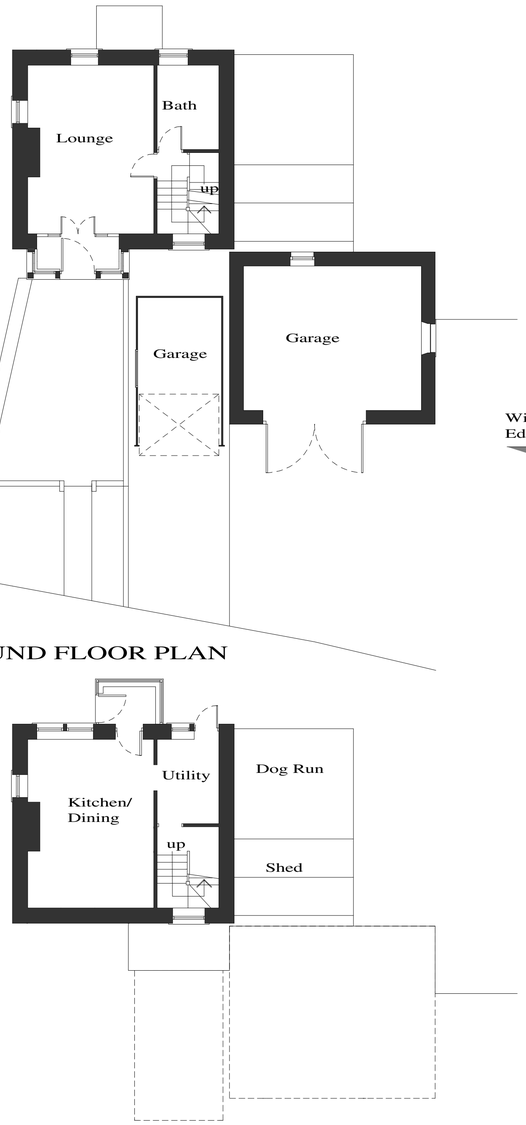

UPPER GROUND FLOOR PLAN

LOWER GROUND FLOOR PLAN

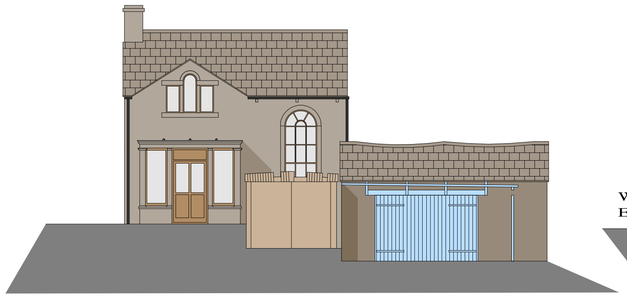

NORTH WEST ELEVATION
facing Windle Edge



SOUTH WEST ELEVATION




NORTH EAST ELEVATION



SOUTH EAST ELEVATION



SECTION

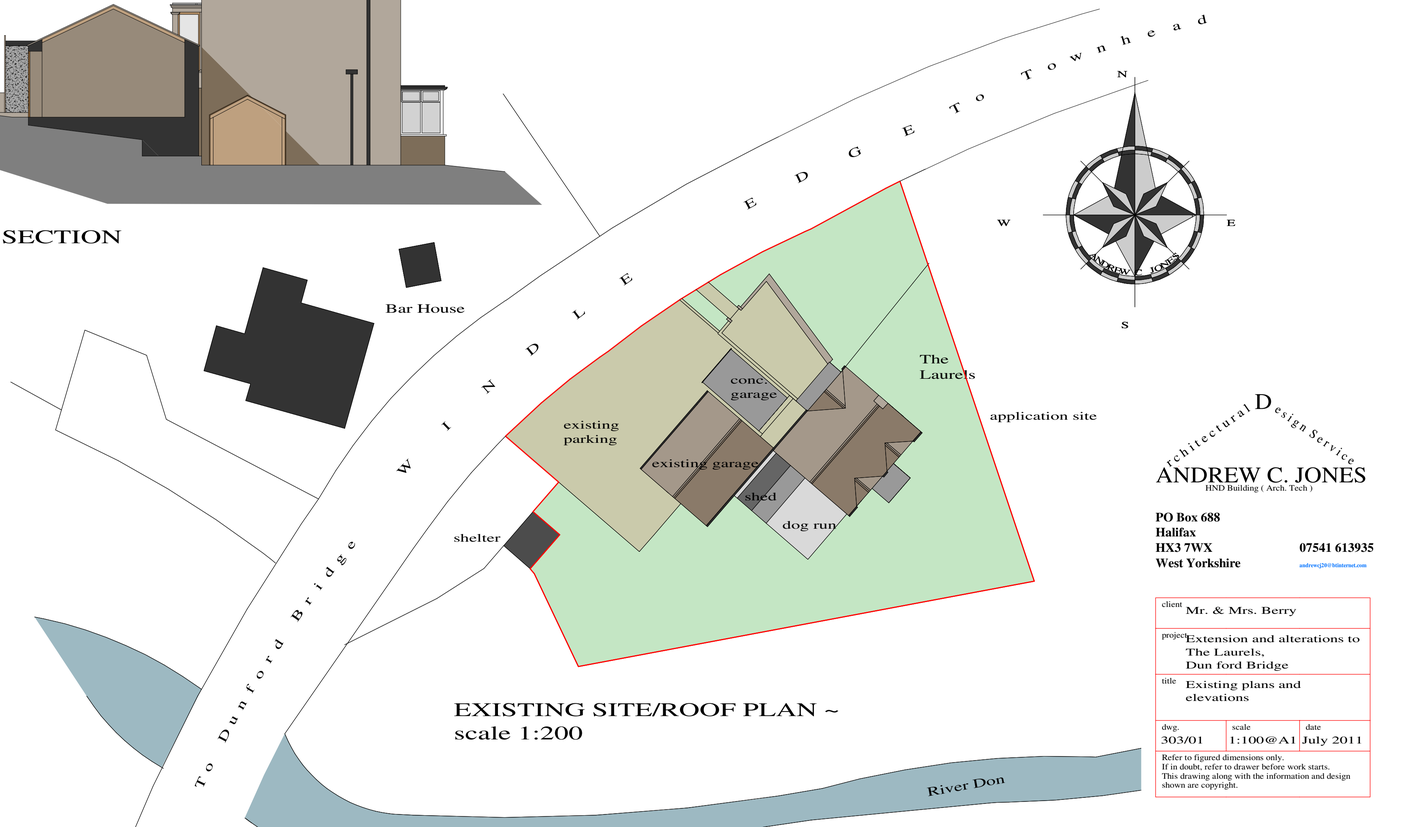

EXISTING SITE/ROOF PLAN ~
scale 1:200

architectural Design Service
ANDREW C. JONES
HND Building (Arch. Tech)

PO Box 688
Halifax
HX3 7WX **07541 613935**
West Yorkshire
andrewcj20@blueyonder.com

client: Mr. & Mrs. Berry		
project: Extension and alterations to The Laurels, Dun ford Bridge		
title: Existing plans and elevations		
dwg. 303/01	scale 1:100@A1	date July 2011

Refer to figured dimensions only.
If in doubt, refer to drawer before work starts.
This drawing along with the information and design shown are copyright.