

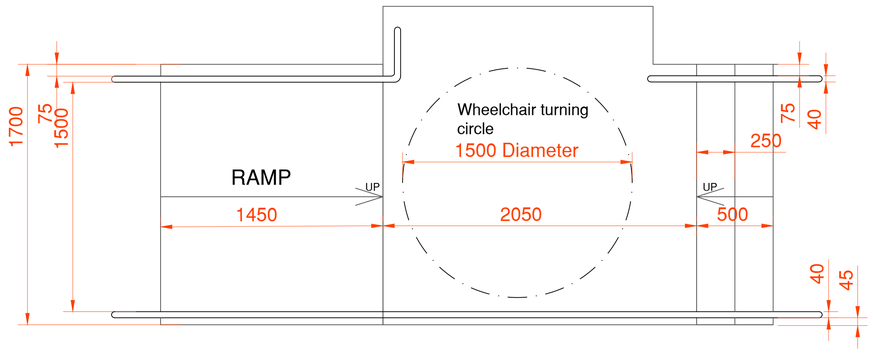



RAMP LAYOUT @ 1:50

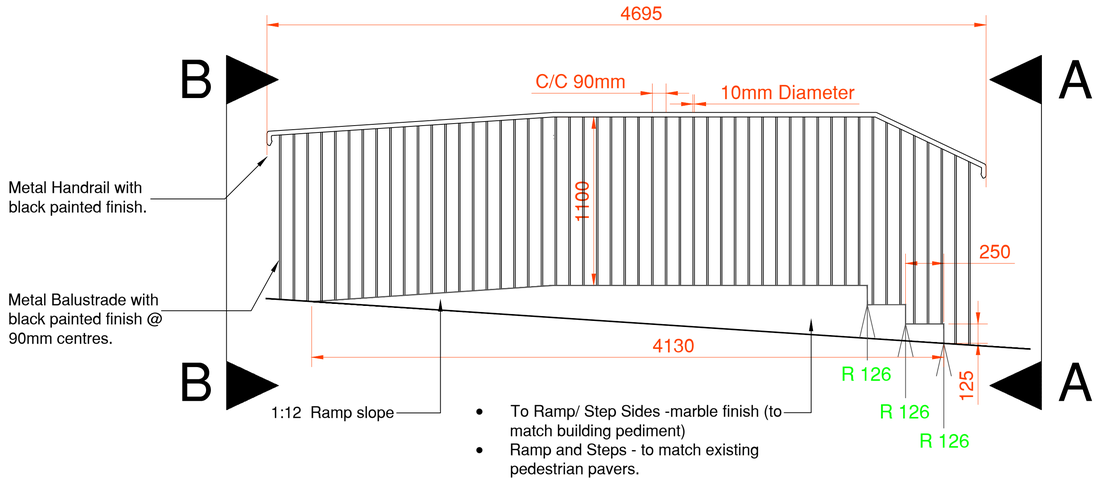

RAMP FRONT ELEVATION
B @ 1:50

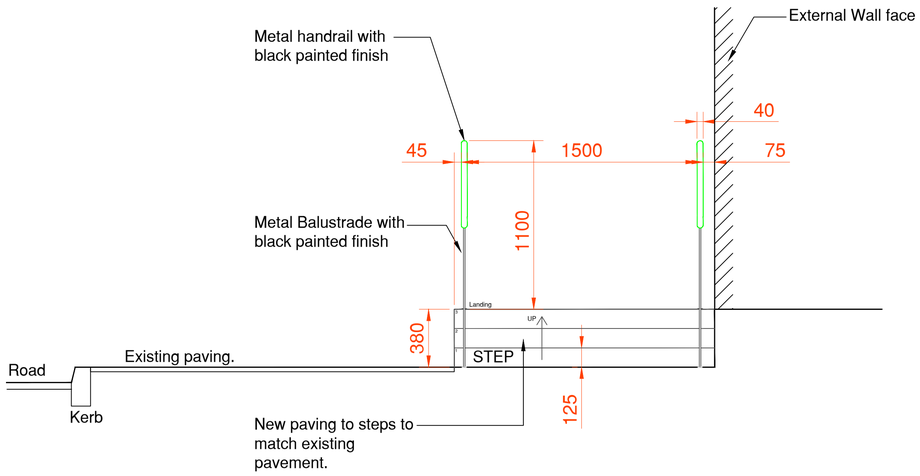

RAMP ELEVATION A @
1:50

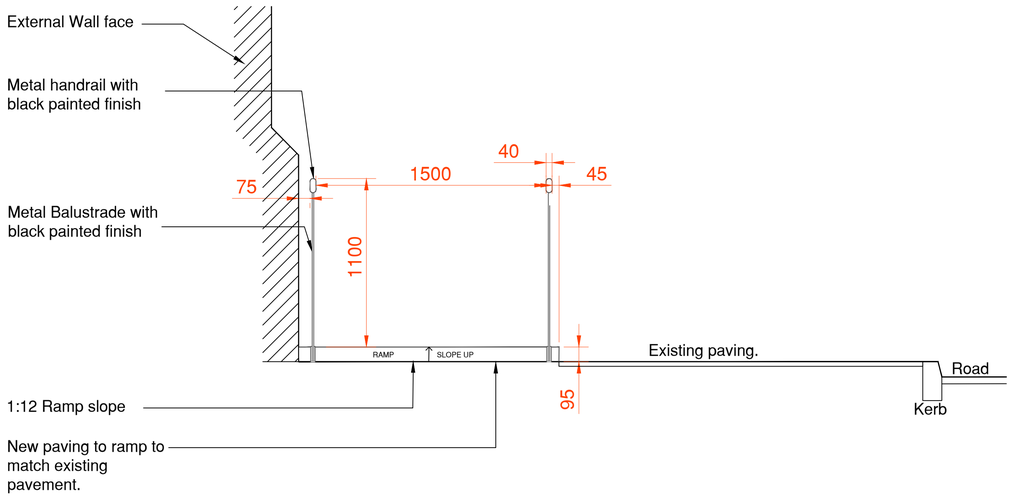

RAMP ELEVATION B @ 1:50

Group Property

Notes:

This drawing is the copyright and property of The Royal Bank of Scotland plc.
It must not be copied or published without written consent.

Do not scale from this drawing.

STYLES & WOOD DESIGN
Aspect House
Manchester Road
Altrincham WA14 5PG
t: +44 (0)161 926 6000
www.stylesandwood.co.uk

rev	description	date

RBS
The Royal Bank of Scotland Group

project
BARNSLEY
26 MARKET HILL, BARNSLEY
SOUTH YORKSHIRE, S70 2QU

title
ELEVATION 1
MARKET HILL
AS PROPOSED

scale 1:50

drn	chk	app
JG	ZR	
date 05/08/15	date 05/08/15	date

consultants' drawing number D0648-006-SKT

brand

rbs drawing number 4207/G1/E1

rev. /