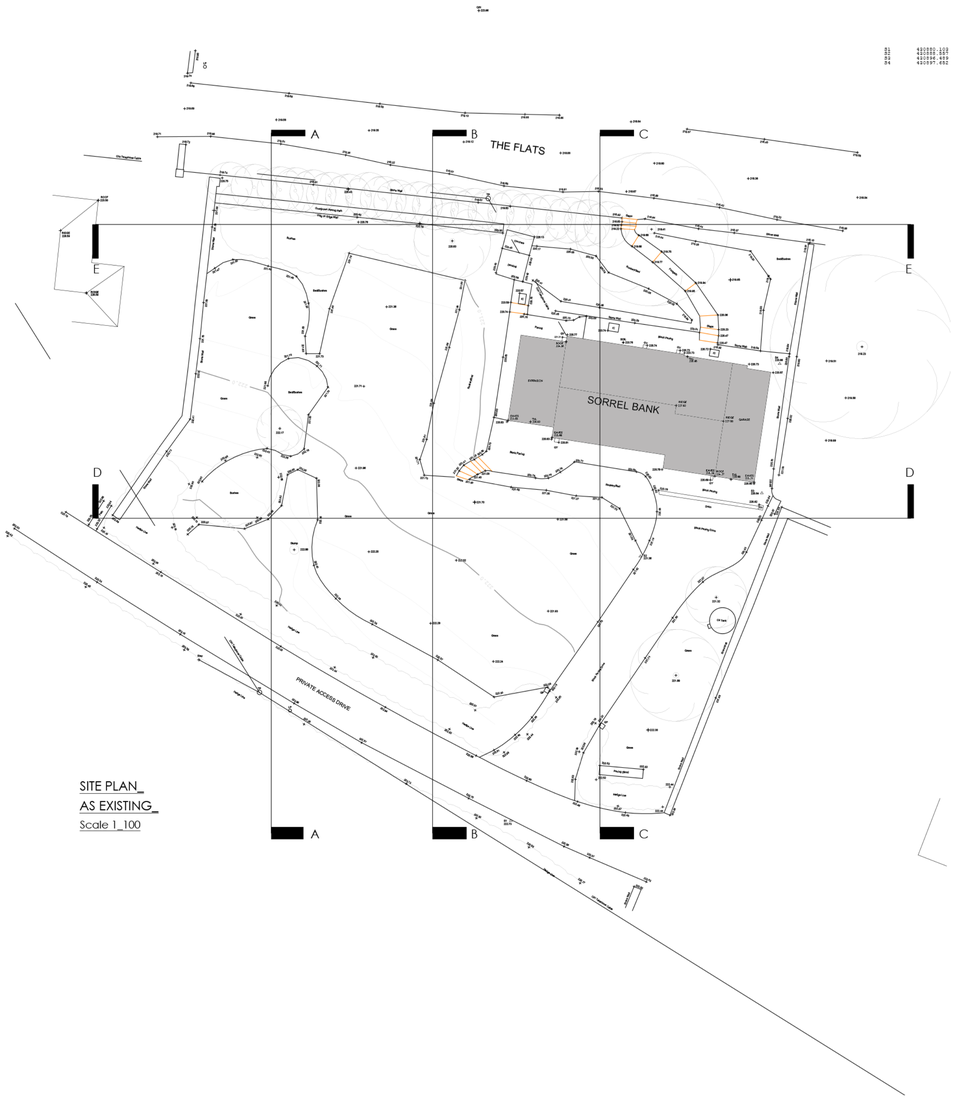
The drawing is copyright © Eight One Two Architects ltd. If in doubt... ASK.
Drawing measurements shall not be obtained from scaling from the drawing. All dimensions are to be site verified prior to construction. Any discrepancies are to be reported to Eight One Two Architects ltd immediately. This drawing is to be read in conjunction with all associated drawings and specifications including all relevant sub-consultants information.

RIBA Chartered Practice

Architects Registration Board

**Notes_**

# PLANNING



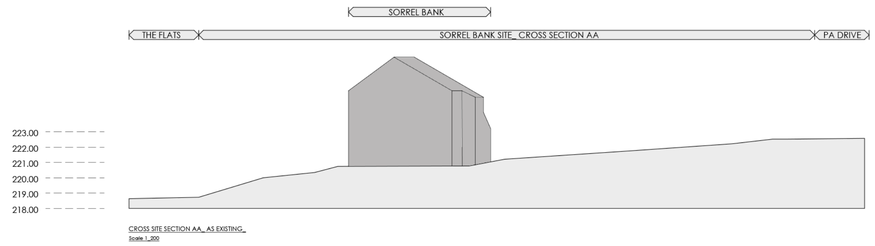

SITE PLAN_
AS EXISTING_
Scale 1_100

N


0 2 4 6 8 10m
SCALE 1:200

**Note:**
Surrounding contextual buildings and information are based on received ordinance survey drawings and are shown for illustrative purposes only.
assumed site boundary is subject to confirmation to legal confirmation


**Note:**
Information is based on OS map and received information and is subject to full topographical survey.
Assumed site boundary and site constraints subject to legal confirmation.
All Legal easements and extent of existing underground services locations are subject to confirmation.



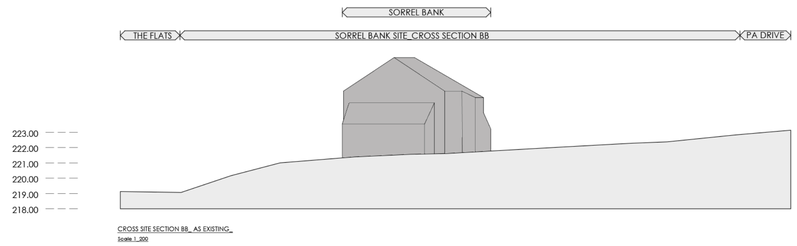

CROSS SITE SECTION AA_ AS EXISTING_
Scale 1_200



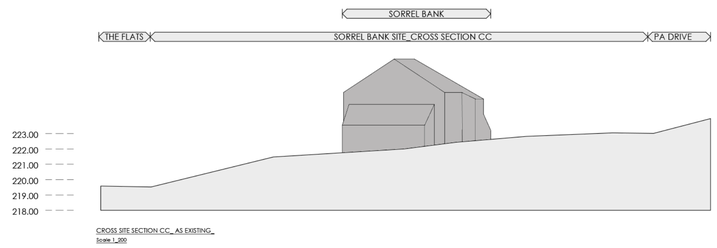

CROSS SITE SECTION BB_ AS EXISTING_
Scale 1_200



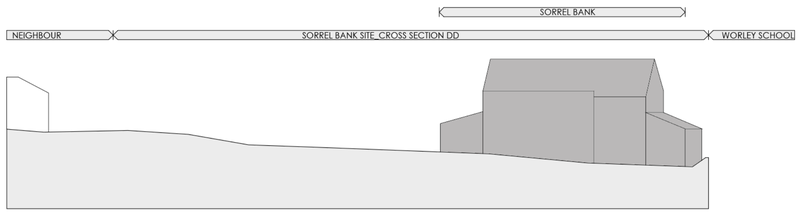

CROSS SITE SECTION CC_ AS EXISTING_
Scale 1_200



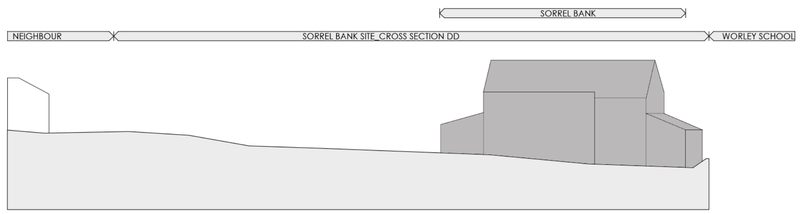
CROSS SITE SECTION DD_ AS EXISTING_
Scale 1_200



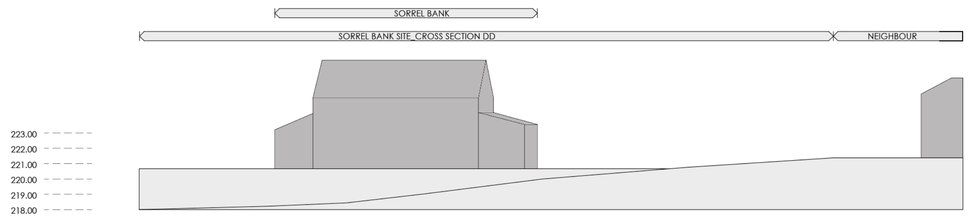
CROSS SITE SECTION DD_ AS EXISTING_
Scale 1_200




CROSS SITE SECTION EE_ AS EXISTING_
Scale 1_200

Rev_ Date_ Amendments_ By_ Apr'd_

# Eight_ OneTwo Architects

Tel_ +44 (0)7761 570735
Email_ mail@eightonetwo.co.uk
www.eightonetwo.co.uk
Studio A5_Brooke's Mill_Armitage Bridge_Huddersfield_HD4 7NR

Drawing Status_
PLANNING

**Client_**
MR. ADRIAN WANT

**Project_**
SORREL BANK_ WORTLEY_ SHEFFIELD

**Drawing Title_**
AS EXISTING_ SITE PLAN + SITE SECTIONS

| Drawing Scale_ | Drawn By_ | Checked By_ |
|---|---|---|
| 1:200 | SLD | JaL |
| **Paper Size_** | **Drawn Date_** | **Checked Date_** |
| **A1** | NOV 2023 | DEC 2023 |

**Drawing Number_**
23_824 100