



Ordnance Survey, (c) Crown Copyright 2022. All rights reserved. Licence number 100022432


LP-01 Exisitng Site Location Plan 1:1250

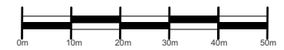

Scale Bar 1:1250

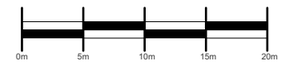

Scale Bar 1:500

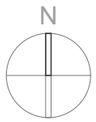

NOTES
Builder to check and clarify all levels, dimensions, drainage construction & specification prior to any works on site and to bring to the clients attention any variations or deviations for written confirmation before being carried out on site.

Drawings are prepared for the purposes of obtaining Planing Permission and Building Regulation Approval only.

All materials shall be fixed, applied or mixed in accordance with all of the manufacturers instructions, recommendations & specifications. All materials shall be fit for the purposes that they are to be used for.

The contractor shall take into account everything necessary for the proper execution of the works and to the satisfaction of the Local Authority Building Surveyor, whether or not indicated on the drawing or in the specification.


It is the responsibility of the owner / client to serve a notice on the adjoining or adjacent neighbours for the proposed works under 'The Party Wall Act 1996' Explanatory booklets can be obtained free of charge from the D.O.E. publications despatch centre, Blackhorse Road, London SE99 6TT
Tel 0181 691 9191.

GENERAL
Check all dimensions on site.
Report any discrepancies and omissions to Architect / Designer
This Drawing is Copyright ©


DESIGN/SKETCH DESIGN
Unless stated otherwise, the designs shown are subject to detailed site survey, investigations, and legal definition, the CDM Regulations, and the comments and / or approval of the various relevant Local Authority Officers, Statutory Undertakers, Fire Officers, Engineers and the like.

Revision History

Rev	Purpose	Date
P01	Issued For Planning	16.01.22

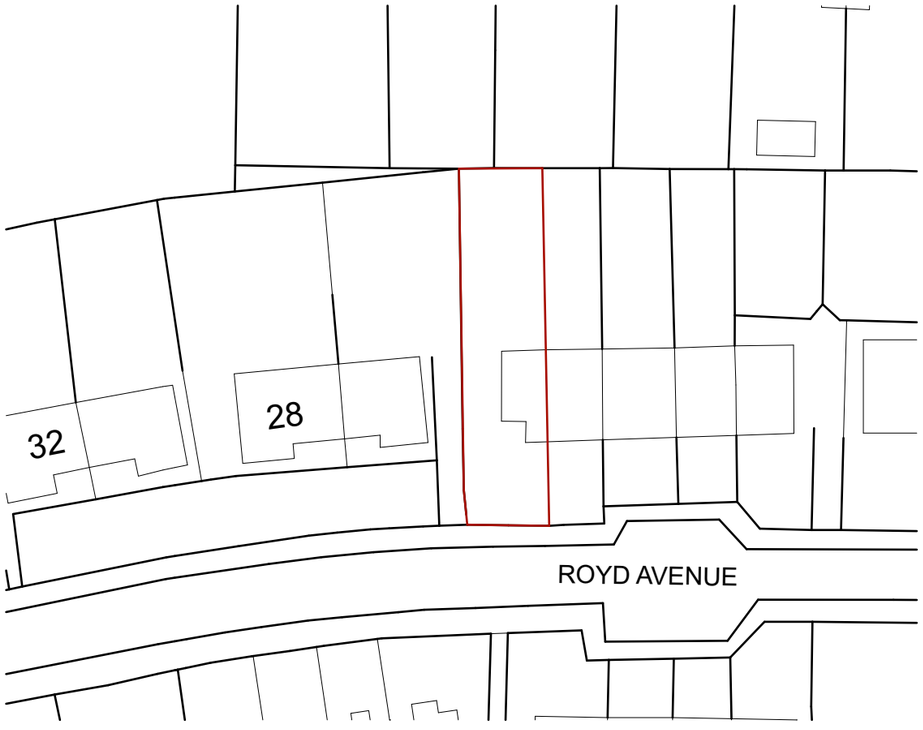

LP-02 Exisitng Site Block Plan 1:500

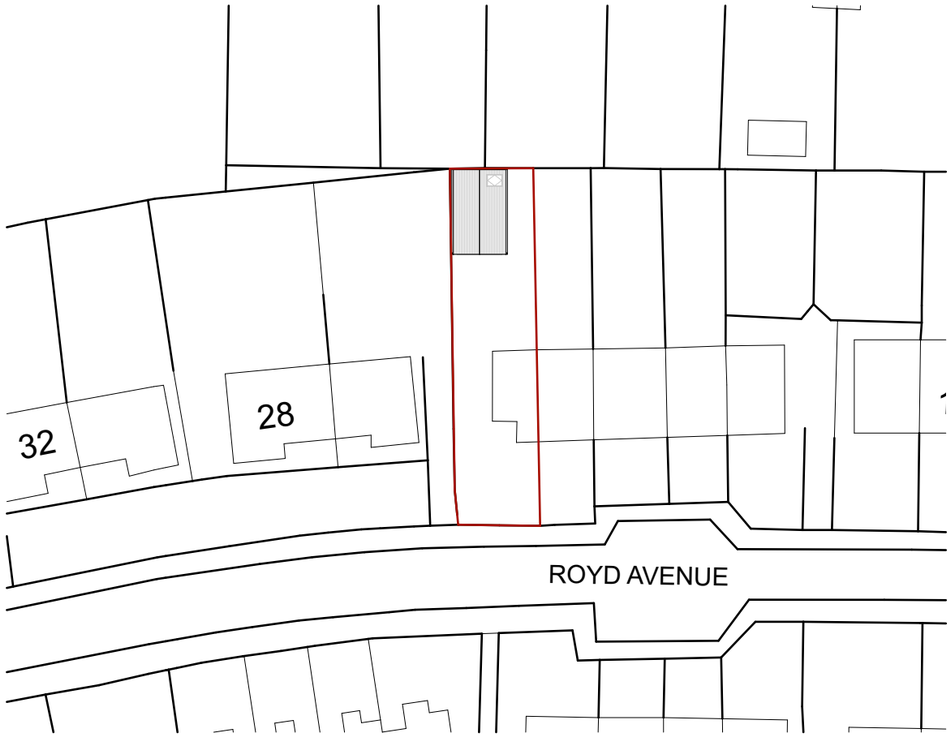

LP-03 Proposed Site Block Plan 1:500

JonathanClementsArchitects.
07866 367855
jc@jonathanclementsarchitects.co.uk
www.jonathanclementsarchitects.co.uk
@jonathanclementsarchitects
@jonathan_clements_architects

Project
24 Royd avenue, S36 9NX

Drawing Name
Site Location Plans

Drawing Status
PLANNING


Modified by JC — Date 19.04.22

Checked by JCA — Date 19.04.22

Drawing Scale
Varies@A3

Layout ID
JCA-1389-001

Revision
P01

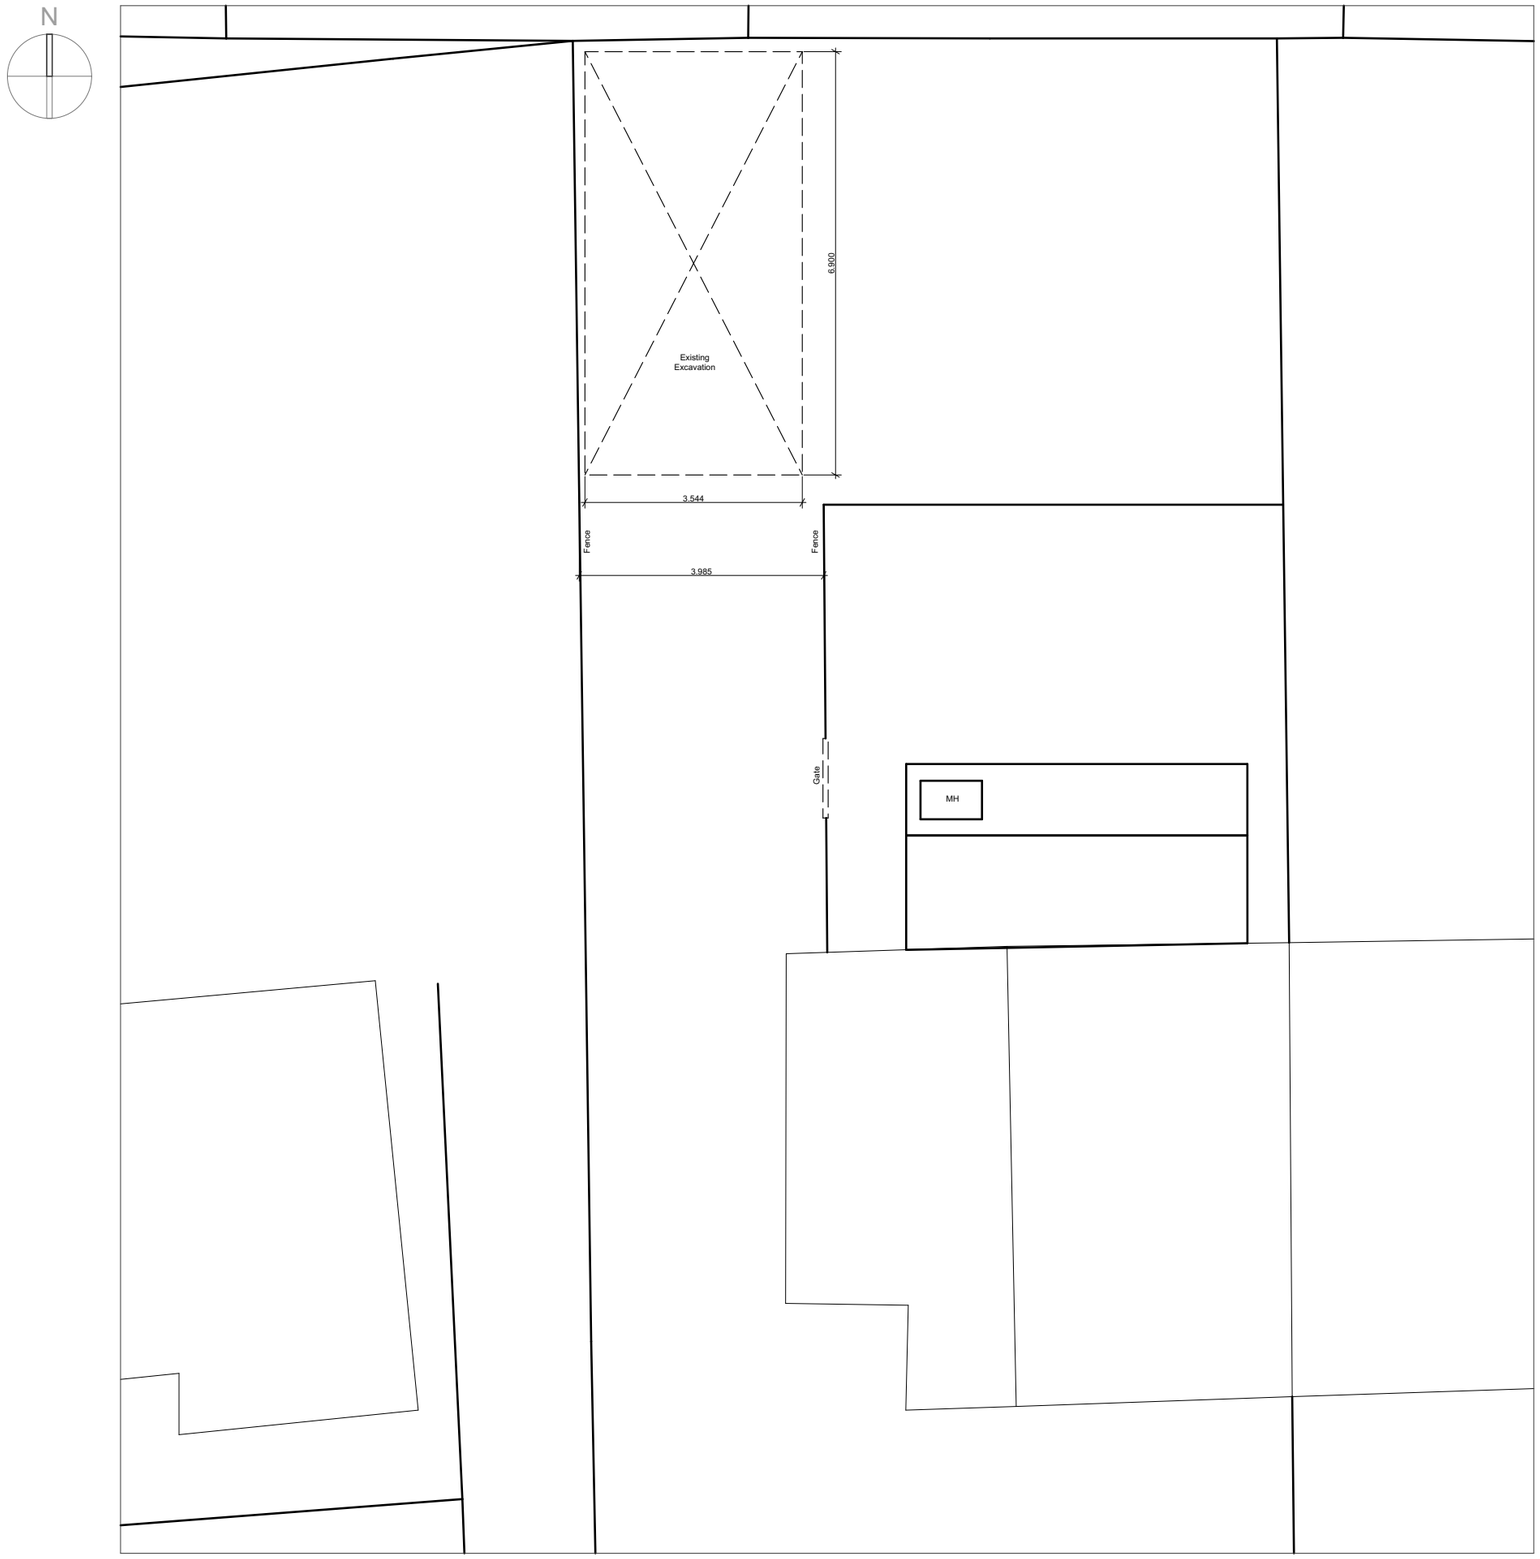

PL-01 Existing Ground Floor Plan 1:100

NOTES
Builder to check and clarify all levels, dimensions, drainage construction & specification prior to any works on site and to bring to the clients attention any variations or deviations for written confirmation before being carried out on site.

Drawings are prepared for the purposes of obtaining Planing Permission and Building Regulation Approval only.

All materials shall be fixed, applied or mixed in accordance with all of the manufacturers instructions, recommendations & specifications. All materials shall be fit for the purposes that they are to be used for.

The contractor shall take into account everything necessary for the proper execution of the works and to the satisfaction of the Local Authority Building Surveyor, whether or not indicated on the drawing or in the specification.

It is the responsibility of the owner / client to serve a notice on the adjoining or adjacent neighbours for the proposed works under 'The Party Wall Act 1996' Explanatory booklets can be obtained free of charge from the D.O.E. publications despatch centre, Blackhorse Road, London SE99 6TT
Tel 0181 691 9191.

GENERAL
Check all dimensions on site.
Report any discrepancies and omissions to Architect / Designer
This Drawing is Copyright ©

DESIGN/SKETCH DESIGN
Unless stated otherwise, the designs shown are subject to detailed site survey, investigations, and legal definition, the CDM Regulations, and the comments and / or approval of the various relevant Local Authority Officers, Statutory Undertakers, Fire Officers, Engineers and the like.

Revision History

Rev	Purpose	Date
P01	Issued For Planning	16.01.22

0m 1m 2m 3m 4m 5m

Scale Bar 1:100

JonathanClementsArchitects.
07866 367855
jc@jonathanclementsarchitects.co.uk
www.jonathanclementsarchitects.co.uk
@jonathanclementsarchitects
@jonathan_clements_architects

Project
24 Royd avenue, S36 9NX

Drawing Name
Existing Floor Plans

Drawing Status
PLANNING


Modified by: JC — Date: 19.04.22

Checked by: JCA — Date: 19.04.22

Drawing Scale
1:100@A3


Layout ID
JCA-1389-010

Revision
P01

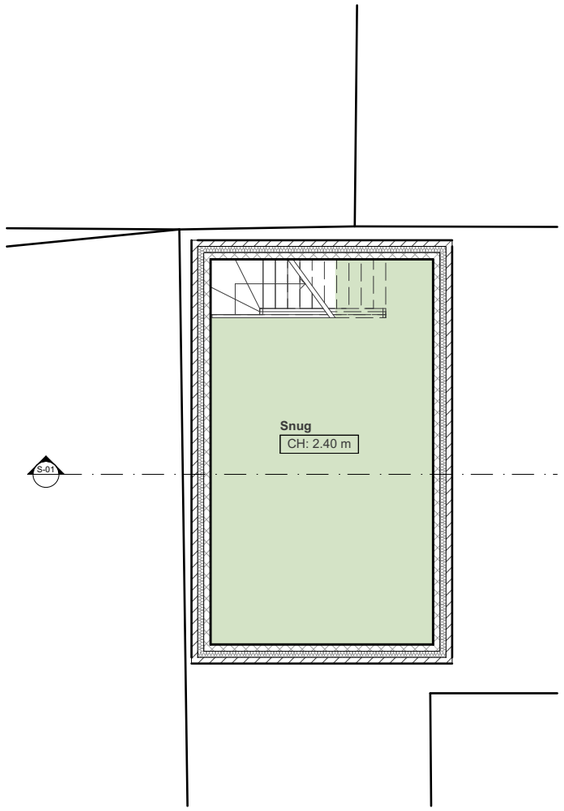


PL-00 Basement 1:100



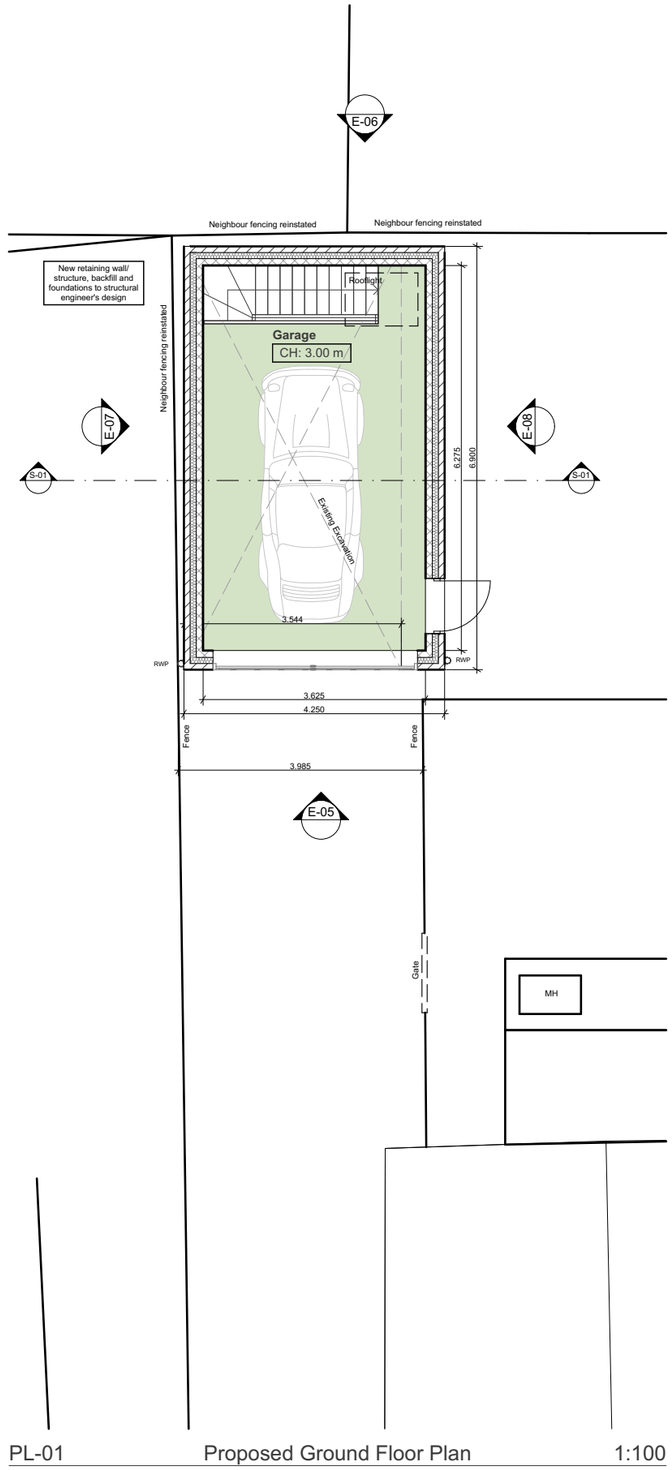

PL-01 Proposed Ground Floor Plan 1:100

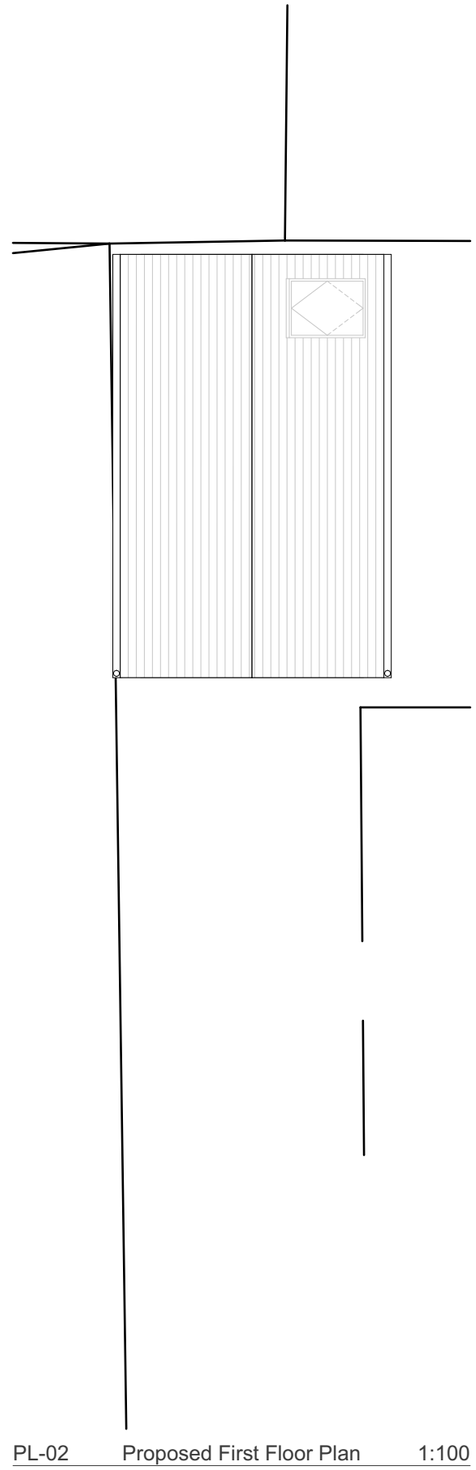

PL-02 Proposed First Floor Plan 1:100

NOTES
Builder to check and clarify all levels, dimensions, drainage construction & specification prior to any works on site and to bring to the clients attention any variations or deviations for written confirmation before being carried out on site.

Drawings are prepared for the purposes of obtaining Planing Permission and Building Regulation Approval only.

All materials shall be fixed, applied or mixed in accordance with all of the manufacturers instructions, recommendations & specifications. All materials shall be fit for the purposes that they are to be used for.

The contractor shall take into account everything necessary for the proper execution of the works and to the satisfaction of the Local Authority Building Surveyor, whether or not indicated on the drawing or in the specification.

It is the responsibility of the owner / client to serve a notice on the adjoining or adjacent neighbours for the proposed works under 'The Party Wall Act 1996' Explanatory booklets can be obtained free of charge from the D.O.E. publications despatch centre, Blackhorse Road, London SE99 6TT
Tel 0181 691 9191.

GENERAL
Check all dimensions on site.
Report any discrepancies and omissions to Architect / Designer
This Drawing is Copyright ©

DESIGN/SKETCH DESIGN
Unless stated otherwise, the designs shown are subject to detailed site survey, investigations, and legal definition, the CDM Regulations, and the comments and / or approval of the various relevant Local Authority Officers, Statutory Undertakers, Fire Officers, Engineers and the like.

Revision History

Rev	Purpose	Date
P01	Issued For Planning	16.01.22

0m 1m 2m 3m 4m 5m

Scale Bar 1:100

JonathanClementsArchitects.
07866 367855
jc@jonathanclementsarchitects.co.uk
www.jonathanclementsarchitects.co.uk
@jonathanclementsarchitects
@jonathan_clements_architects

Project
24 Royd avenue, S36 9NX

Drawing Name
Proposed Floor Plans

Drawing Status
PLANNING


Modified by: JC — Date: 19.04.22

Checked by: JCA — Date: 19.04.22


Drawing Scale
1:100@A3

Layout ID
JCA-1389-012


Revision
P01

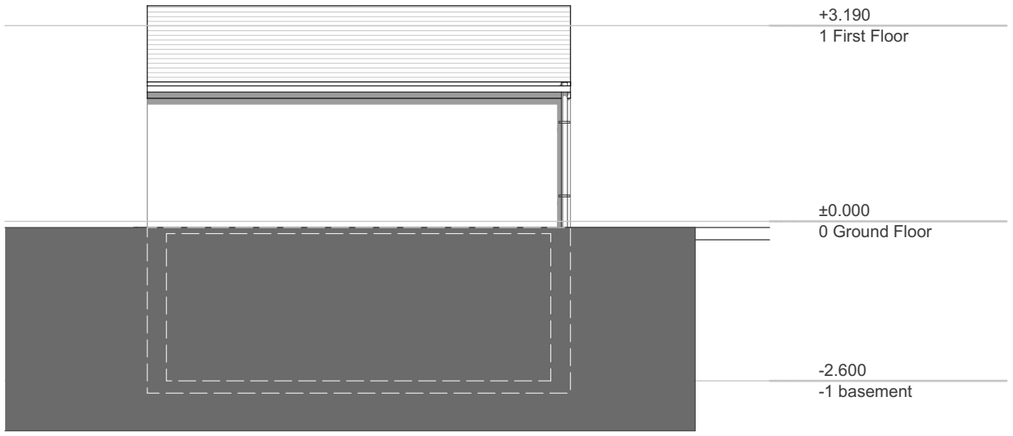


E-07 Proposed West Elevation 1:100

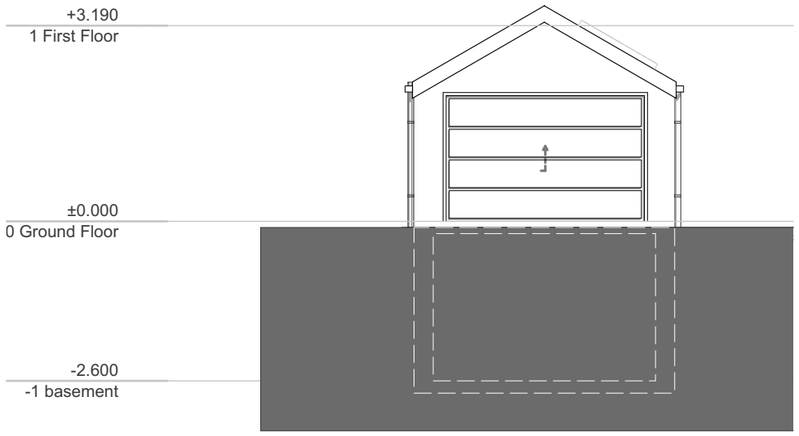

E-05 Proposed South Elevation 1:100

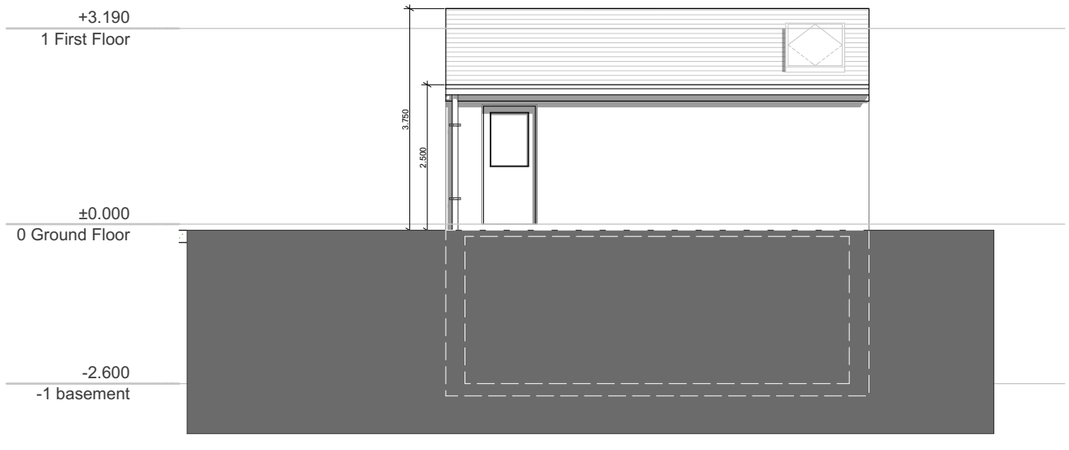

E-08 Proposed East Elevation 1:100

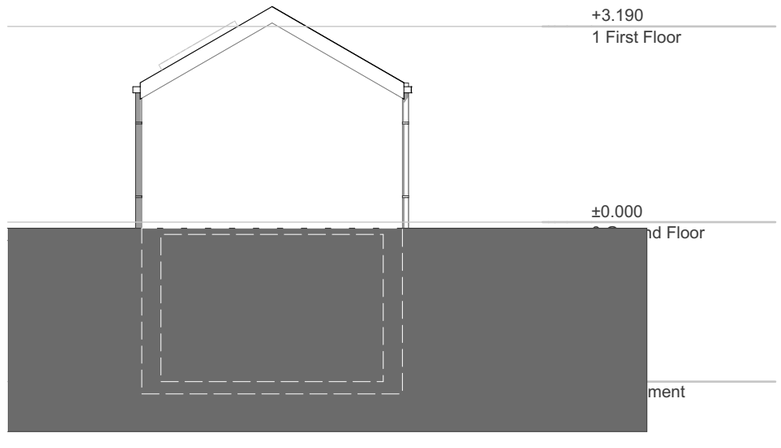

E-06 Proposed North Elevation 1:100

NOTES
Builder to check and clarify all levels, dimensions, drainage construction & specification prior to any works on site and to bring to the clients attention any variations or deviations for written confirmation before being carried out on site.

Drawings are prepared for the purposes of obtaining Planing Permission and Building Regulation Approval only.

All materials shall be fixed, applied or mixed in accordance with all of the manufacturers instructions, recommendations & specifications. All materials shall be fit for the purposes that they are to be used for.

The contractor shall take into account everything necessary for the proper execution of the works and to the satisfaction of the Local Authority Building Surveyor, whether or not indicated on the drawing or in the specification.

It is the responsibility of the owner / client to serve a notice on the adjoining or adjacent neighbours for the proposed works under 'The Party Wall Act 1996' Explanatory booklets can be obtained free of charge from the D.O.E. publications despatch centre, Blackhorse Road, London SE99 6TT
Tel 0181 691 9191.

GENERAL
Check all dimensions on site.
Report any discrepancies and omissions to Architect / Designer
This Drawing is Copyright ©

DESIGN/SKETCH DESIGN
Unless stated otherwise, the designs shown are subject to detailed site survey, investigations, and legal definition, the CDM Regulations, and the comments and / or approval of the various relevant Local Authority Officers, Statutory Undertakers, Fire Officers, Engineers and the like.

Revision History

Rev	Purpose	Date
P01	Issued For Planning	16.01.22

JonathanClementsArchitects.
07866 367855
jc@jonathanclementsarchitects.co.uk
www.jonathanclementsarchitects.co.uk
@jonathanclementsarchitects
@jonathan_clements_architects

Project
24 Royd avenue, S36 9NX

Drawing Name
Proposed Elevations


Drawing Status
PLANNING

Modified by
JC
Date
19.04.22


Checked by
JCA
Date
19.04.22

Drawing Scale
1:50@A1 / 1:100@A3

Layout ID
JCA-1389-013
Revision
P01

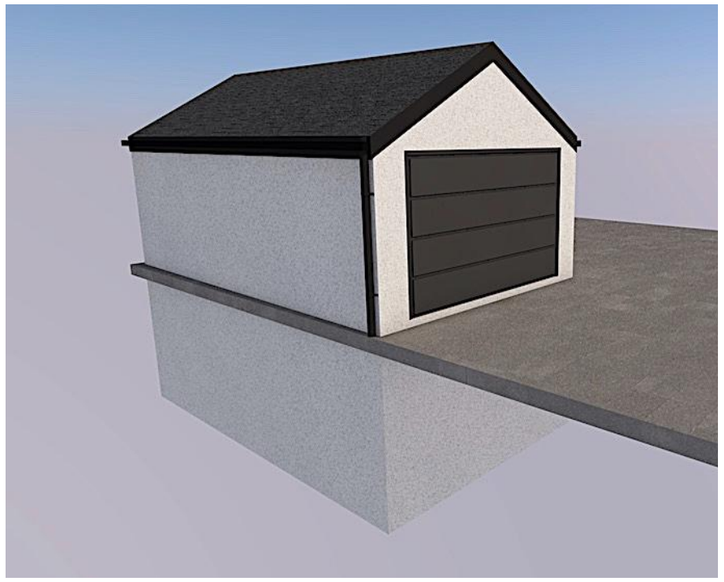



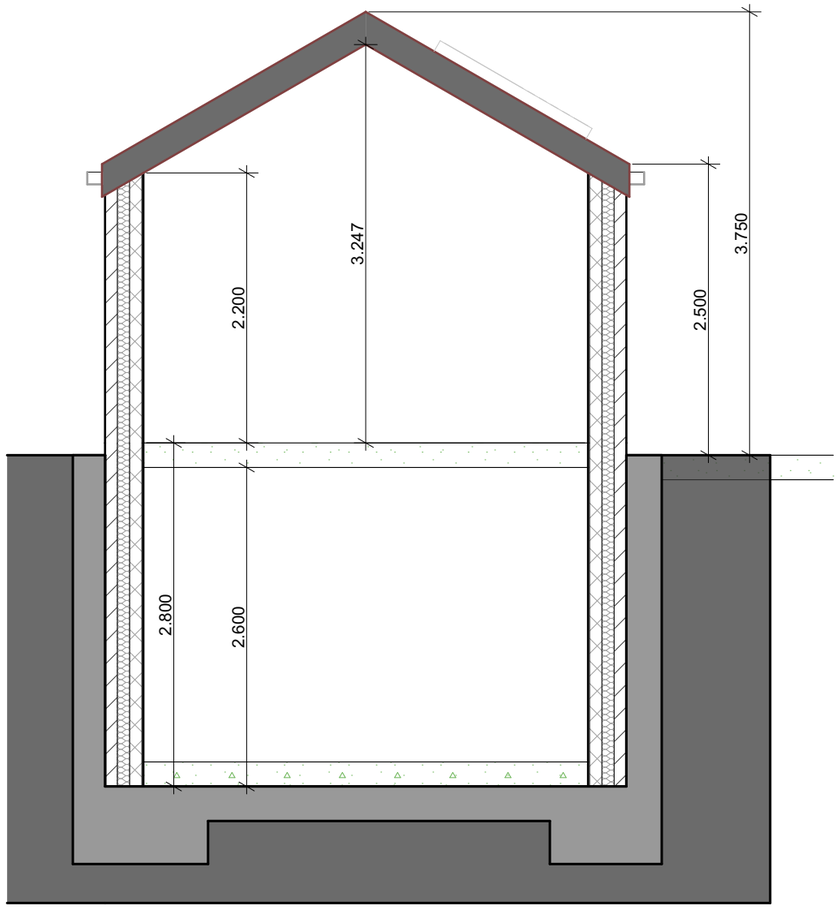

S-01 Building Section 1:50

NOTES
Builder to check and clarify all levels, dimensions, drainage construction & specification prior to any works on site and to bring to the clients attention any variations or deviations for written confirmation before being carried out on site.

Drawings are prepared for the purposes of obtaining Planing Permission and Building Regulation Approval only.

All materials shall be fixed, applied or mixed in accordance with all of the manufacturers instructions, recommendations & specifications. All materials shall be fit for the purposes that they are to be used for.

The contractor shall take into account everything necessary for the proper execution of the works and to the satisfaction of the Local Authority Building Surveyor, whether or not indicated on the drawing or in the specification.

It is the responsibility of the owner / client to serve a notice on the adjoining or adjacent neighbours for the proposed works under 'The Party Wall Act 1996' Explanatory booklets can be obtained free of charge from the D.O.E. publications despatch centre, Blackhorse Road, London SE99 6TT
Tel 0181 691 9191.

GENERAL
Check all dimensions on site.
Report any discrepancies and omissions to Architect / Designer
This Drawing is Copyright ©

DESIGN/SKETCH DESIGN
Unless stated otherwise, the designs shown are subject to detailed site survey, investigations, and legal definition, the CDM Regulations, and the comments and / or approval of the various relevant Local Authority Officers, Statutory Undertakers, Fire Officers, Engineers and the like.

Revision History

Rev	Purpose	Date
P01	Issued For Planning	16.01.22

JonathanClementsArchitects.
07866 367855
jc@jonathanclementsarchitects.co.uk
www.jonathanclementsarchitects.co.uk
@jonathanclementsarchitects
@jonathan_clements_architects

Project
24 Royd avenue, S36 9NX

Drawing Name
Views 1

Drawing Status
PLANNING

Modified by
JC
Date
19.04.22

Checked by
JCA
Date
19.04.22

Drawing Scale
1:50@A1 / 1:100@A3

Layout ID
JCA-1389-014
Revision
P01