

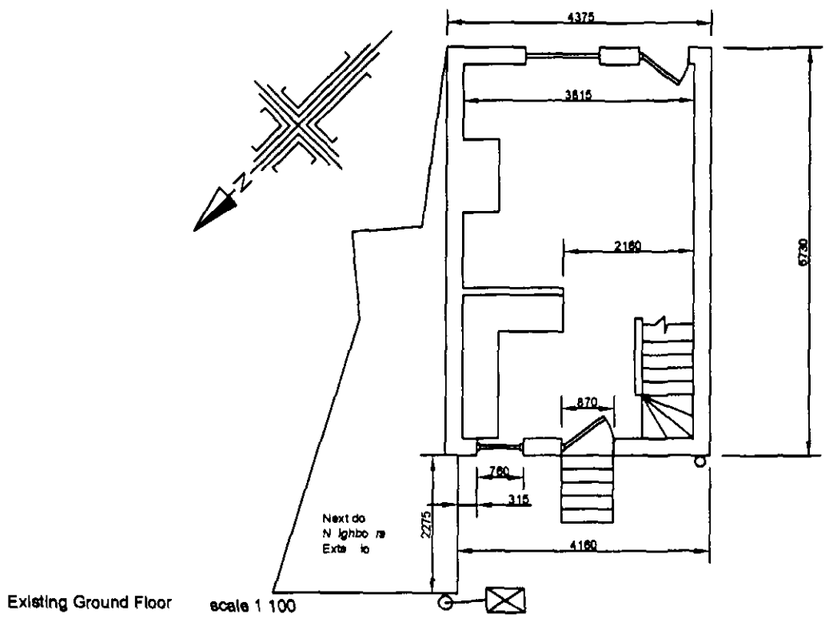



Existing Ground Floor scale 1 100

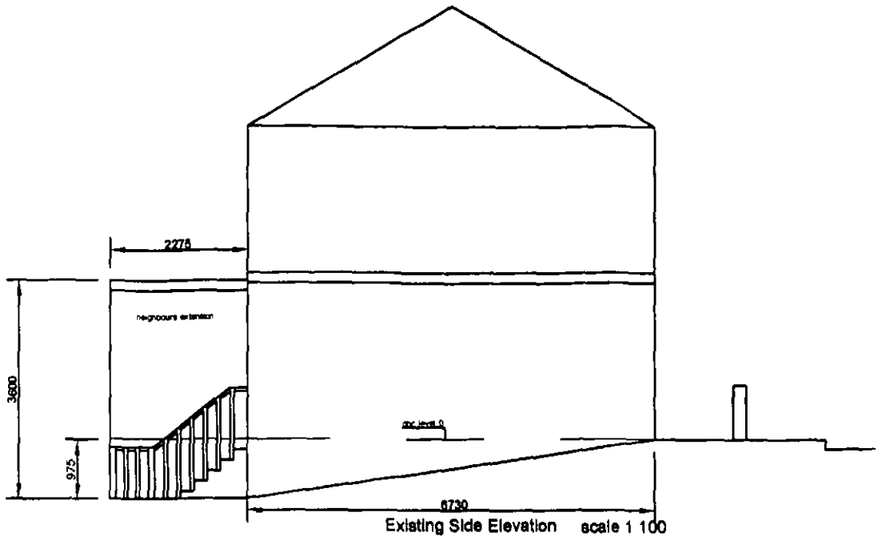

Existing Side Elevation scale 1 100

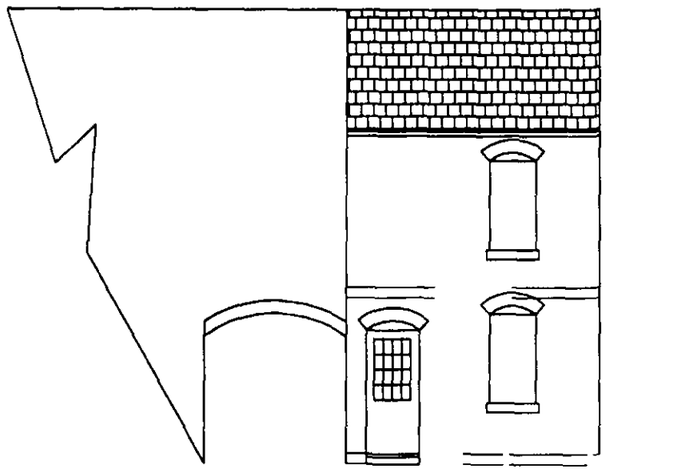

Existing Front Elevation scale 1 100

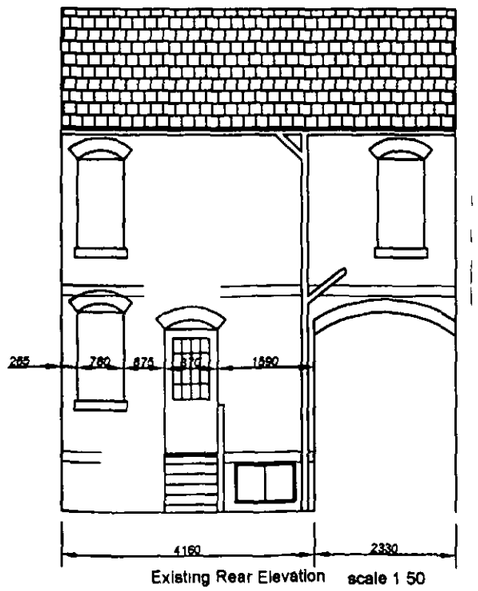

Existing Rear Elevation scale 1 50

Rev	D te	Details	By


Address

Title
double storey extension
51 springfield street
barnsley S70 6HH


Cli nt
mr mike shaw

Agent
Andrew Fowler
fowler design and build
07737796840


Drawn/Checked	Projectio	Drawing N	Rev
Scales 1/100 1/50	D te 04 12 2011	0871854015	

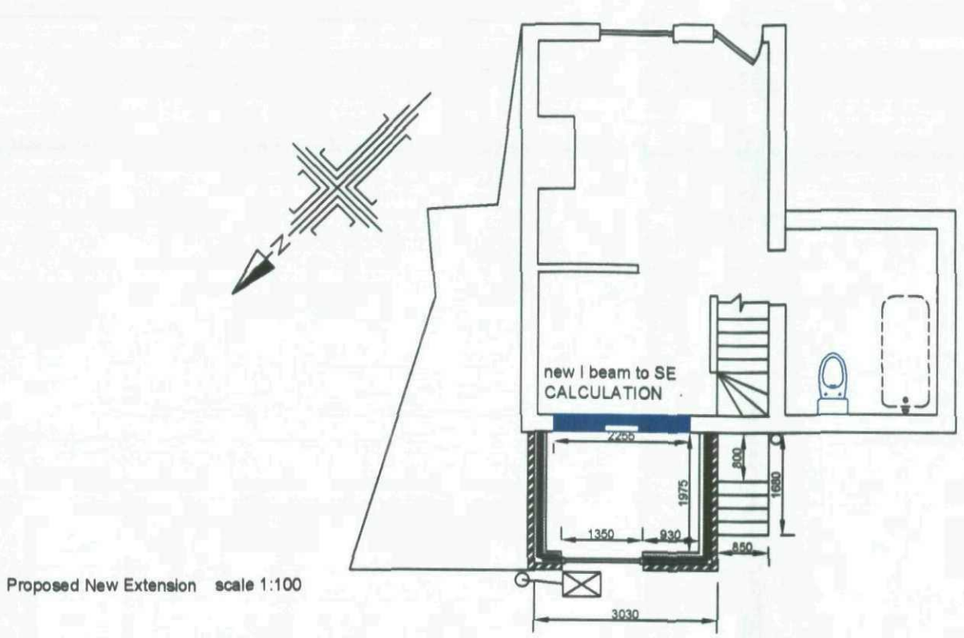


Proposed New Extension scale 1:100

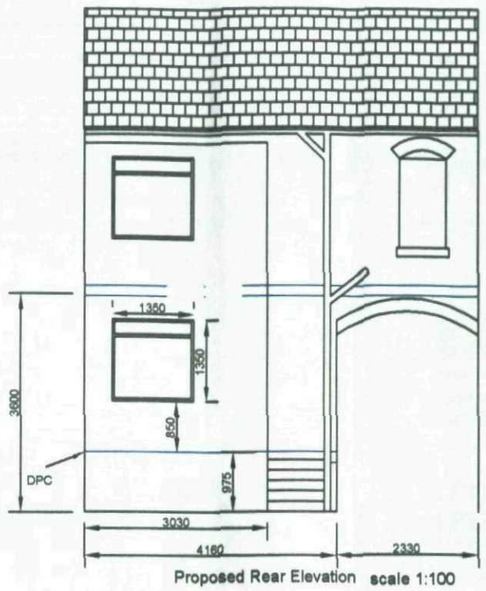


Proposed Rear Elevation scale 1:100

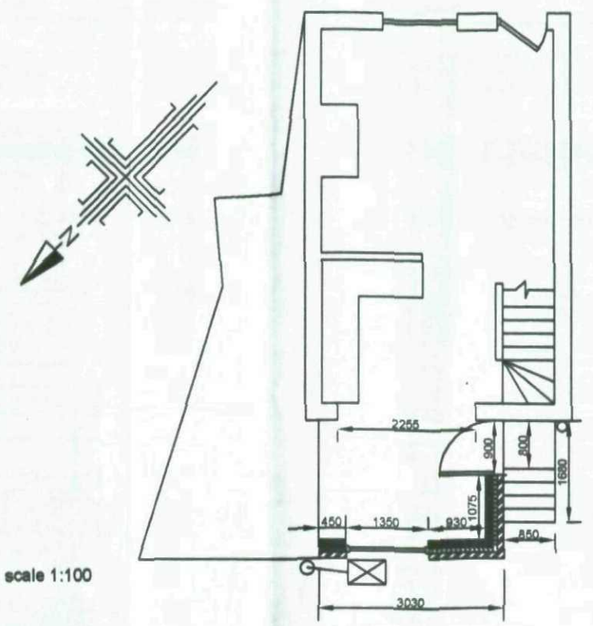

Proposed New Extension scale 1:100
ground floor

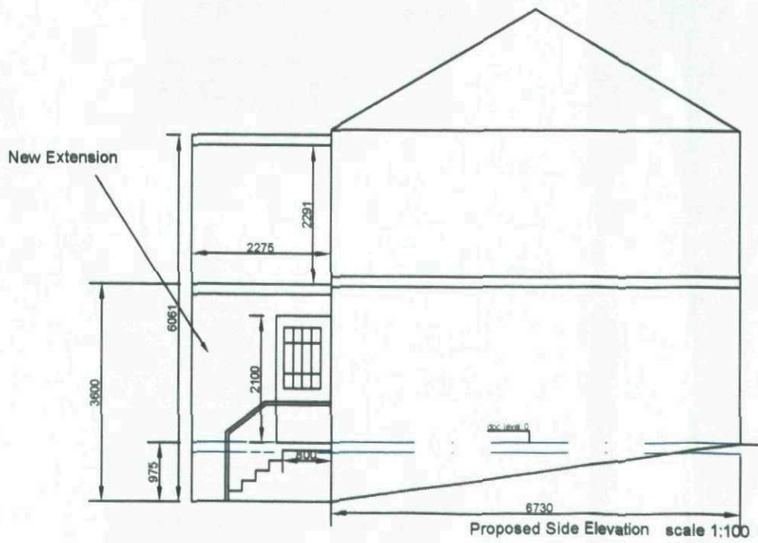

Proposed Side Elevation scale 1:100

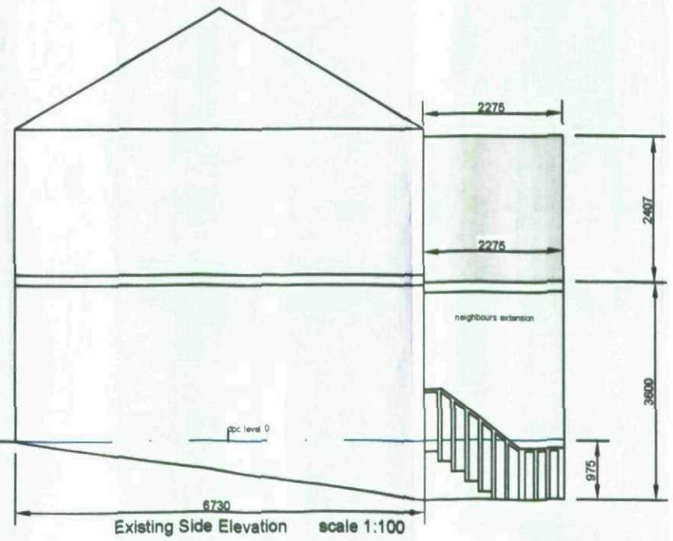

Existing Side Elevation scale 1:100

Rev	Date	Details

Address

Title
double storey extension
51 springfield street
barnsley S70 6HH

Client
mr mike shaw

Agent
Andrew Fowler
fowler design and build
07737796840

Drawn/Checked	Projection	Drawing No
Scales 1/100 1/50	Date 04 12 2011	0871854015