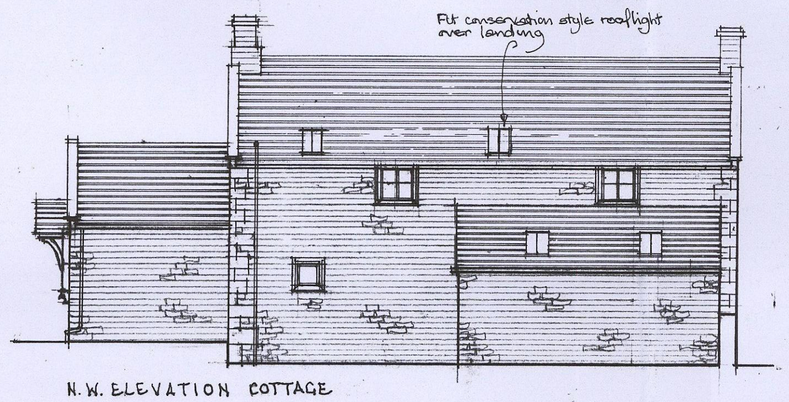

N.W. ELEVATION COTTAGE

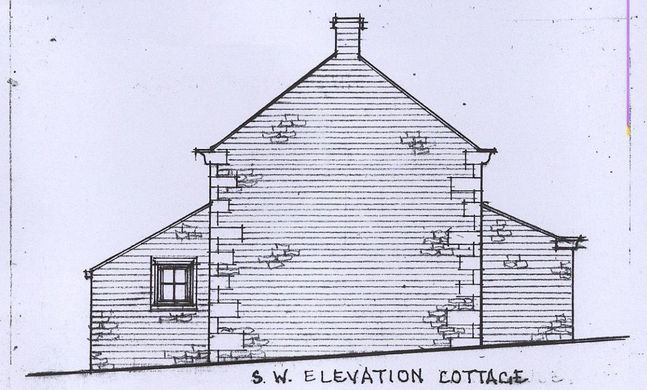

S.W. ELEVATION COTTAGE

S.E ELEVATION COTTAGE

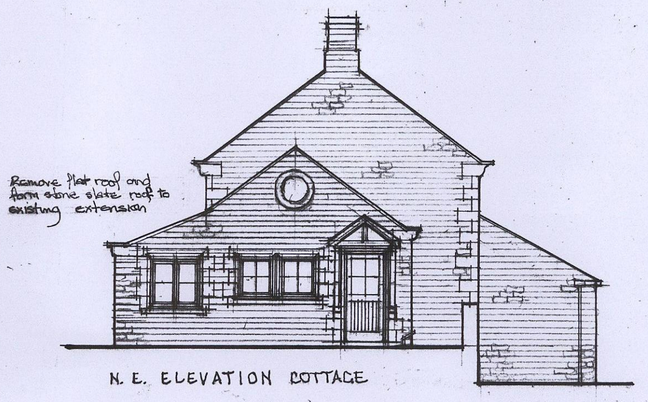

N.E. ELEVATION COTTAGE

ROOF: New roof to existing side kitchen extension.
Remove existing flat roof covering and form new pitched roof.
Stone slates on 50 x 25mm tanalised softwood battens on 'Tyvek' or similar breathable felt on 47 x 150 rafters @ 400mm cts and 100 x 250mm purlins.
For front section with shallow pitch, fit double battens on roofing felt and ply boarding.
Insulate above flat ceilings with 100mm Rockwool or similar insulation quilt between ceiling joists with a further 170mm insulation quilt laid across.
Insulate sloping ceilings with 115mm Kingspan TP10 between rafters with free flow of air over and a further 37.5mm Kingspan K18 fixed across & soffit.
Where new roof abuts existing wall, provide code 4 lead flashing with min 150mm upstand and cavity tray d.p.c. over.
100mm gpss sectrod cast iron gutters, 75mm diam rainwater pipes.
Roof to rear extension as kitchen and to incorporate 2 no conservation style rooflights.

WALLS: All new external walls in coursed natural stone to match existing with inner leaf of 140mm Thermalite High Strength 7
Insulate with 50mm Kingspan TW50 board with a 50mm clear cavity between insulation and outer leaf.
Cavity closed around opening and at eaves and verge by forming in inner leaf with d.p.c.
Provide thermal insulation to cavity closures to prevent cold bridging.
Stainless steel cavity wall ties to BS 1243 to be built in at 780mm cts horizontally 450mm cts vertically and at 225mm cts vertically at reveals.
Cavity to be filled upto ground level with weak mix concrete.
Walling below ground level to be trench blocks in 1:3 mortar.
Any blockwork below d.p.c's to be in 7N blocks.
700 x 175mm concrete strip foundation, depth to suitable bearing strata to Local Authority approval with min 500mm cover.
Fit chamfered stone head sill and jambs to new window.
1200 x 1200 mm Naylor or similar r.conc. lintel.
Lateral restraint to be provided to external walls at eaves and verge with 30 x 8 x 1100mm long galv. m.s. straps at 2m centres.

FLOOR: Form new floor to whole of study, floor finish onto 100mm conc. floor slab on 85mm Kingspan TW70 insulation boards on 1200 gauge 'Visqueen' d.p.m on min. 150mm thick compacted sulphate free hardcore.
D.P.M. below floor slab to be lapped and jointed with d.p.c to walls.

VENTILATION: 16mm sealed air gap double glazed windows with soft coated low 'E' glass to provide natural ventilation by roadside opening lights equal in size to 1/20th of adjacent floor areas.
As the cottage is a listed building provide trickle ventilation with special window catch.
Window to study to be have escape window with unobstructed min. 0.33 sq.m opening with min. 450 in either direction. Max height to bottom of openable area 1100mm.
Provide utility with mechanical extraction of not less than 30 litres per second.

ELECTRICAL: All electrical work required to meet the requirements of Part P (electrical safety) must be designed, installed, inspected and tested by a person competent to do so.
Electrical switches and sockets to be set not less than 450mm nor more than 1200mm above floor level.
Incorporate energy efficient light fittings.

DRAINAGE: surface water to drain into existing soakaway system.
Above ground drainage to be in accordance with EN12056
40mm diam. wastes from sinks with anti-syphon resealing traps with 75mm deep seals.
Below ground drainage to be in accordance with EN752.
New drainage pipework in 100mm flexible jointed vitrified clay pipes and fittings installed strictly in accordance with manufacturers recommendations.
New manholes to be constructed with 150mm conc. bases in 215mm class B engineering brick or g.r.p. inspection chamber set in concrete with medium duty covers.

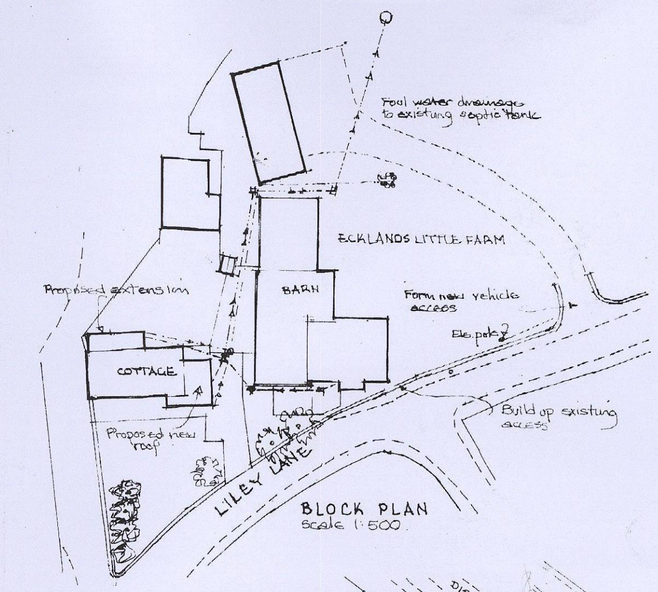

BLOCK PLAN
Scale 1:500

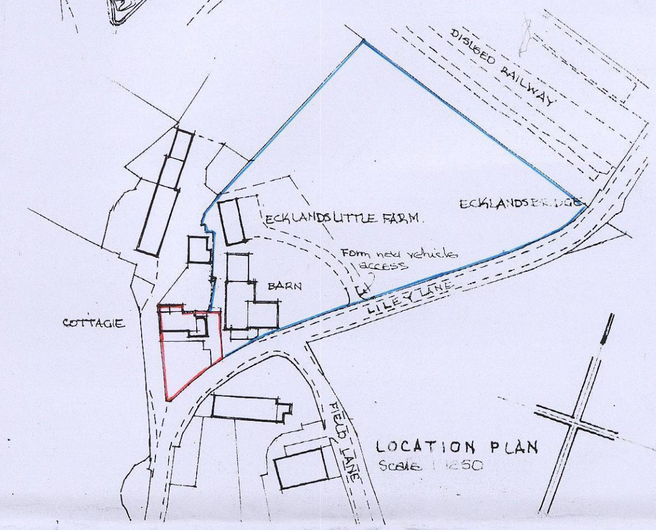

LOCATION PLAN
Scale 1:1250

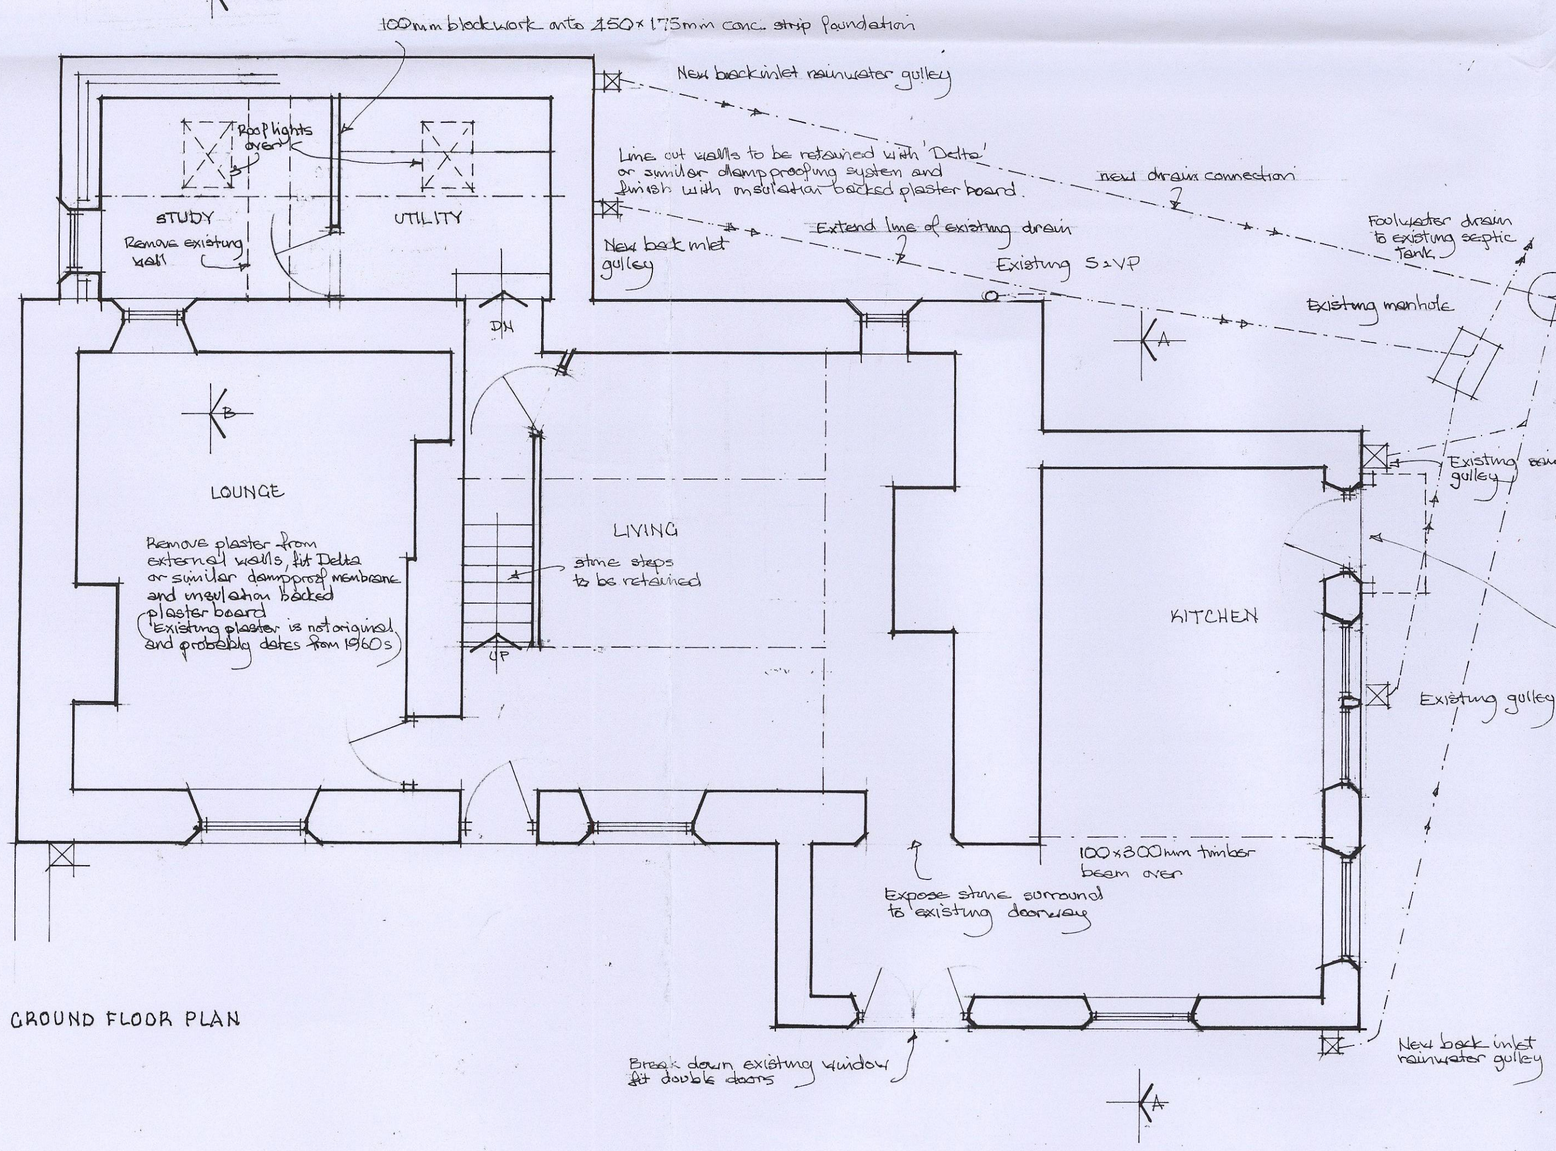

GROUND FLOOR PLAN

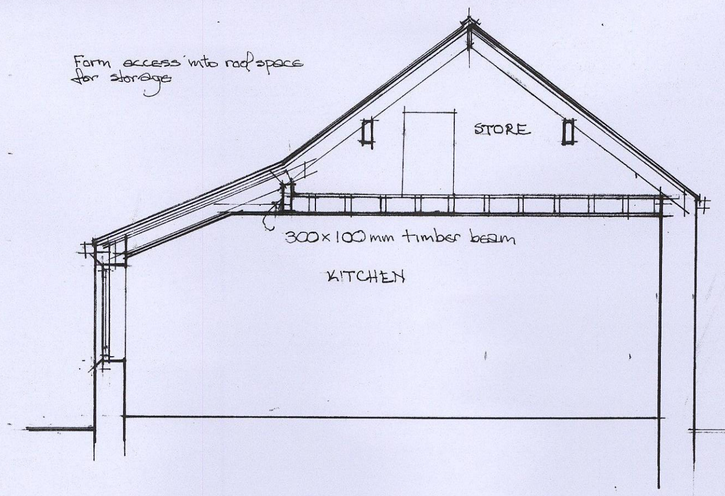

SECTION A-A

Fit chamfered stone head and 15° reveal stones to existing doorway.
Form canopy in back with stone slate roof.

Fit chamfered stone heads and sills to existing windows and 15° reveal stones.

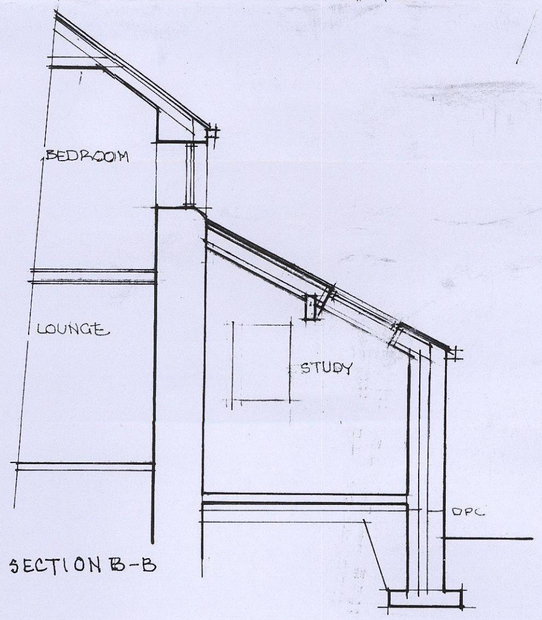

SECTION B-B

MR. & MRS. PAUL GUNSON,
ECKLANDS LITTLE FARM COTTAGE,
LILEY LANE, MILLHOUSE GREEN, PENISTONE.
PROPOSED ALTERATIONS AND EXTENSION.

SCALE 1:50 & 1:100

JULY 2015
Revised Dec 2015.

BMBC
CORPORATE MAIL ROOM
21 DEC 2015
Received by: