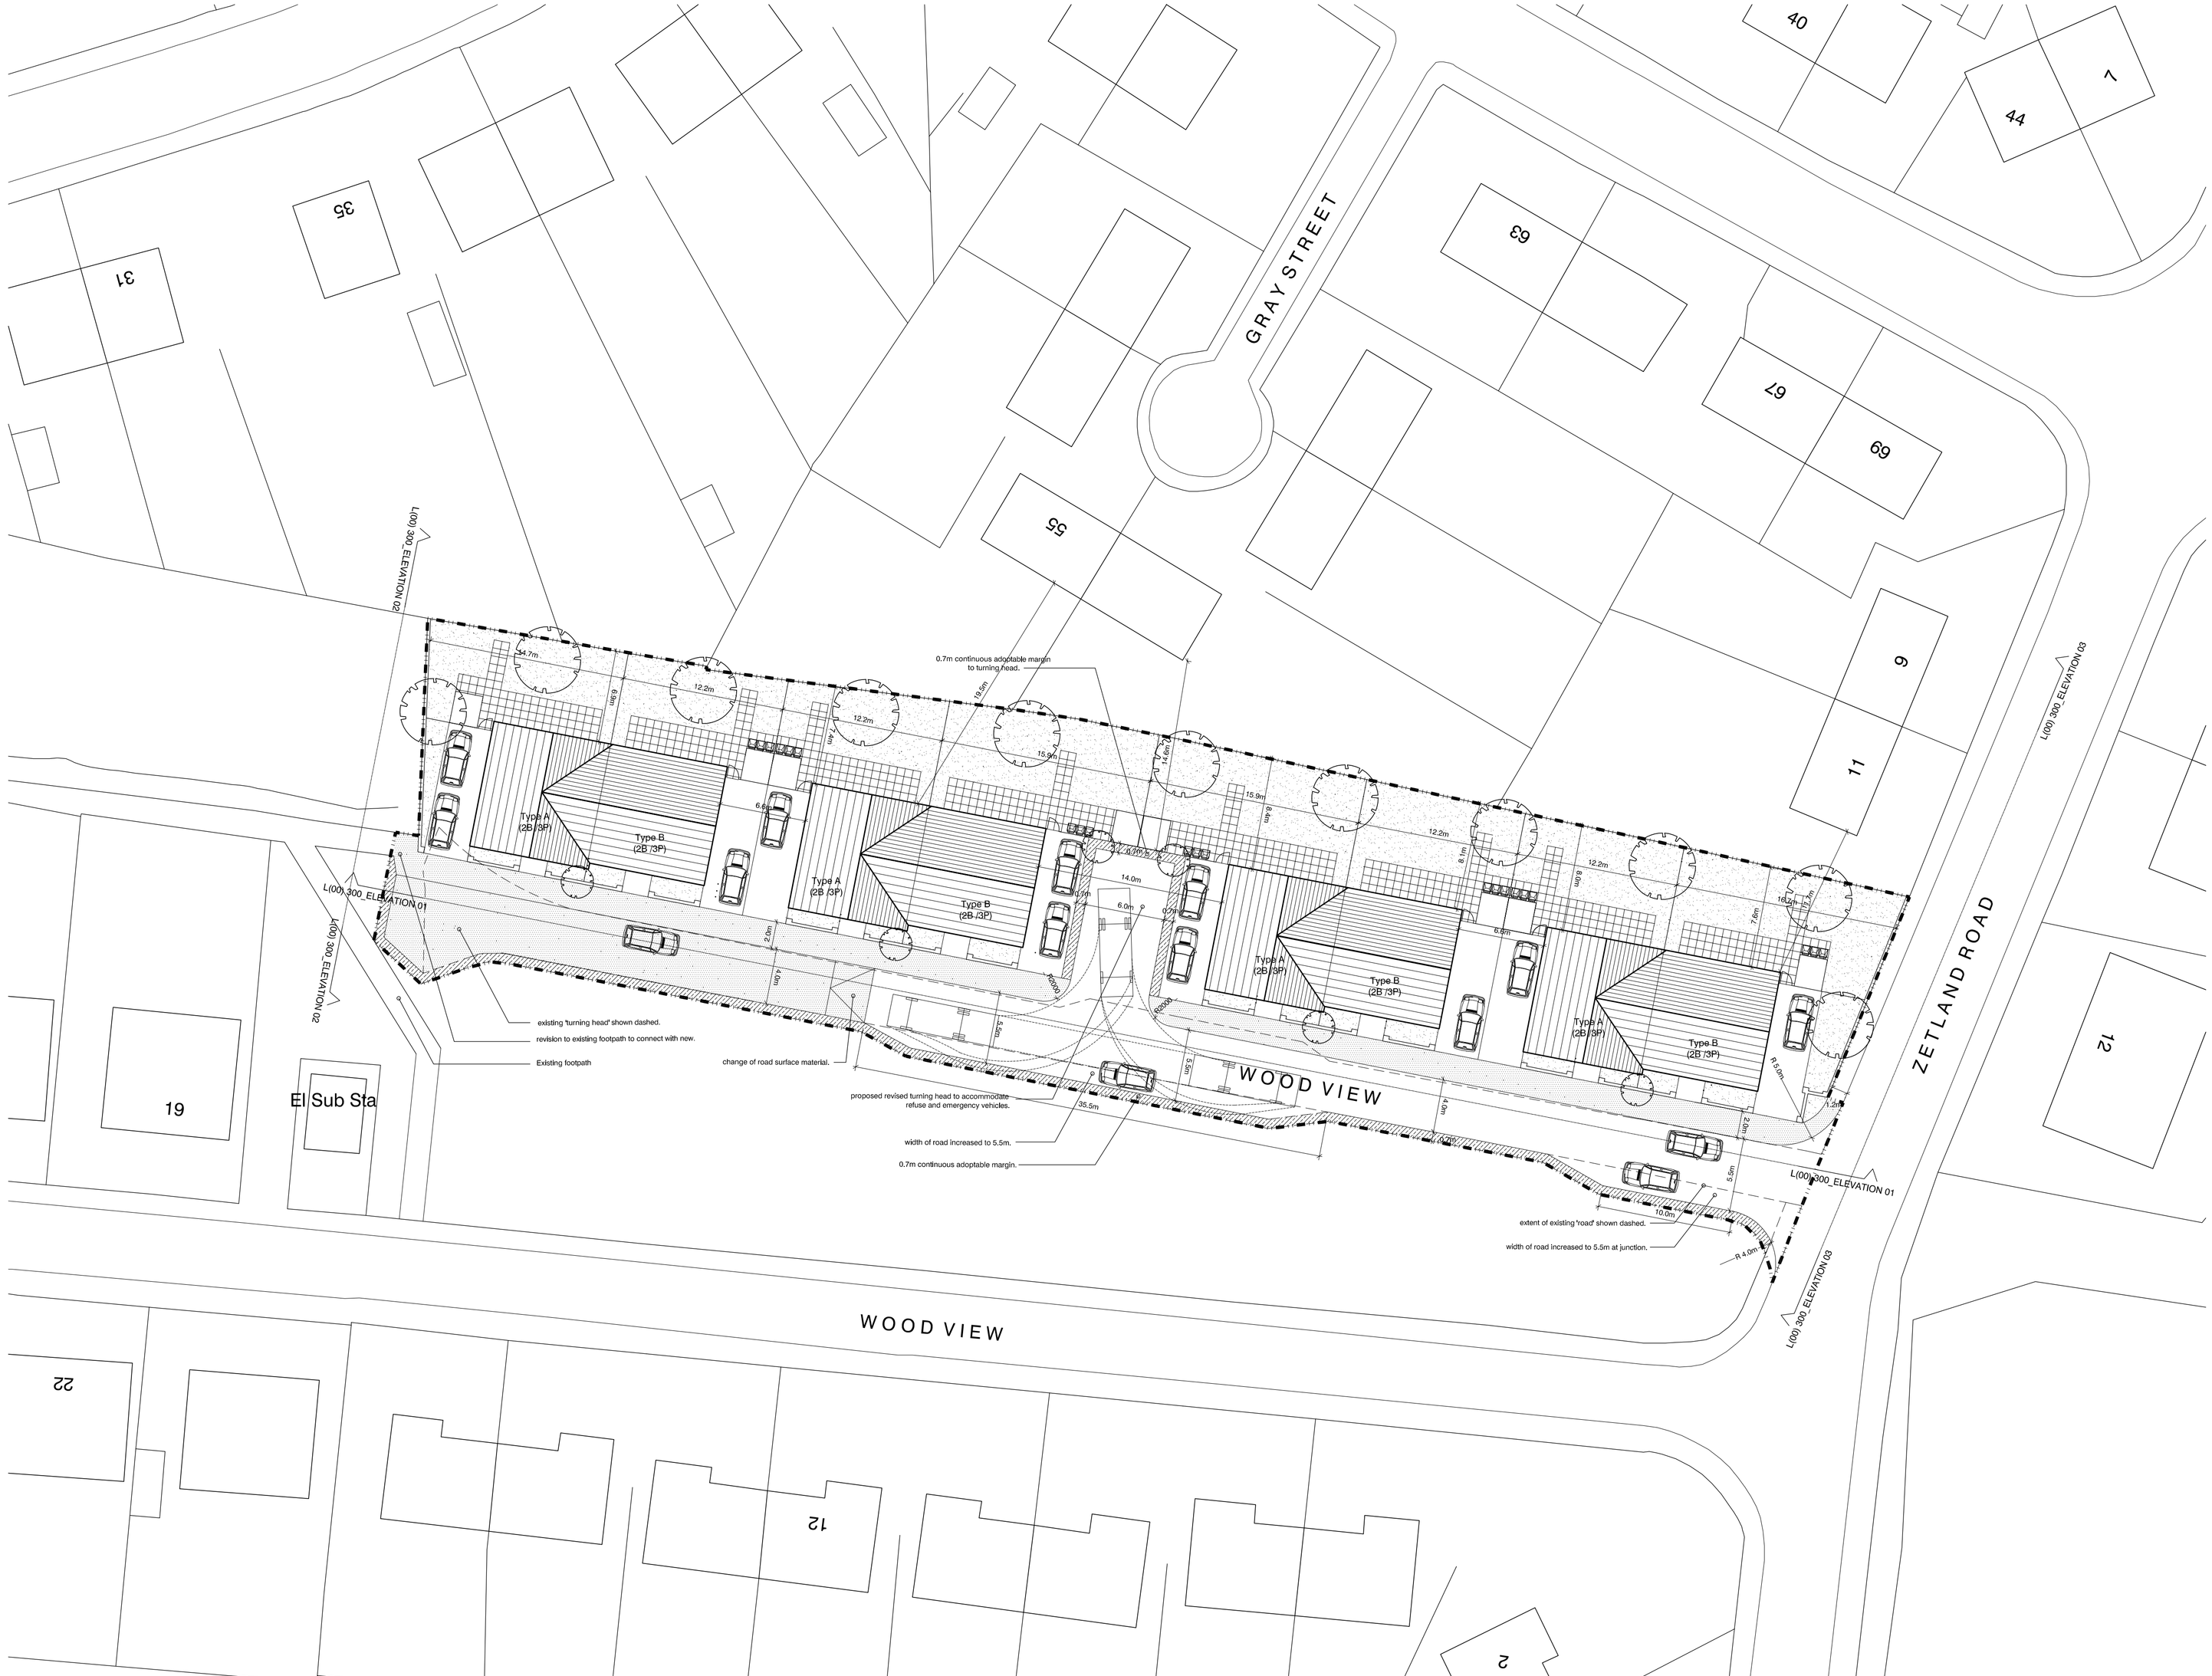


GENERAL NOTES

- This drawing is copyright of PTE architects
- Use figured dimensions only. DO NOT SCALE.
- All dimensions are in millimetres unless noted otherwise
- All levels are in metres above ordnance datum unless noted otherwise
- This drawing must be read in conjunction with all other relevant drawings and specifications from the Architect and other consultants

NOTES

- All setting out to be confirmed on site prior to construction - any discrepancy must be immediately reported to the Architect.
- xxxxxxxxxxxxxxxxxxxxxxxxxxxxxxxxxxxxxxxx
- xxxxxxxxxxxxxxxxxxxxxxxxxxxxxxxxxxxxxxxx
rev.	date	description	drn	aud
F	06.08.10	0.7m adoptable margin added to south side of access road and around turning head in accordance with Highways Department comments. Turning head, extent of 5.5m wide road, and application boundary amended to suit.	CW	
E	26.07.10	Layout amended in accordance with Highways Department comments.	CW	
D	18.06.10	Application boundary amended.	CW	
C	26.05.10	Elevation lines added.	CW	
B	13.05.10	Updated to match current floor plans. Status of drawing changed to 'Planning'.	CW	
A	12.11.09	General update / scheme development.	CW	

drawing status

PLANNING

Unit S204, 2nd Floor
Merchants Court, Derby Square
Liverpool L2 1TS

T: 0151 703 2220 URL: www.ptea.co.uk
F: 0151 703 2229 E: forename.surname@ptea.co.uk

PTEa
POLLARD THOMAS EDWARDS architects

project	drawn	audited	scale	date
WOOD VIEW ELSECAR	CW		1:250 @ A1	AUG 09
dwg title	**job no.**		**drg.no.**	**rev**
PROPOSED SITE PLAN	09_221		L(00) 002	F