Proposed Front Of Store

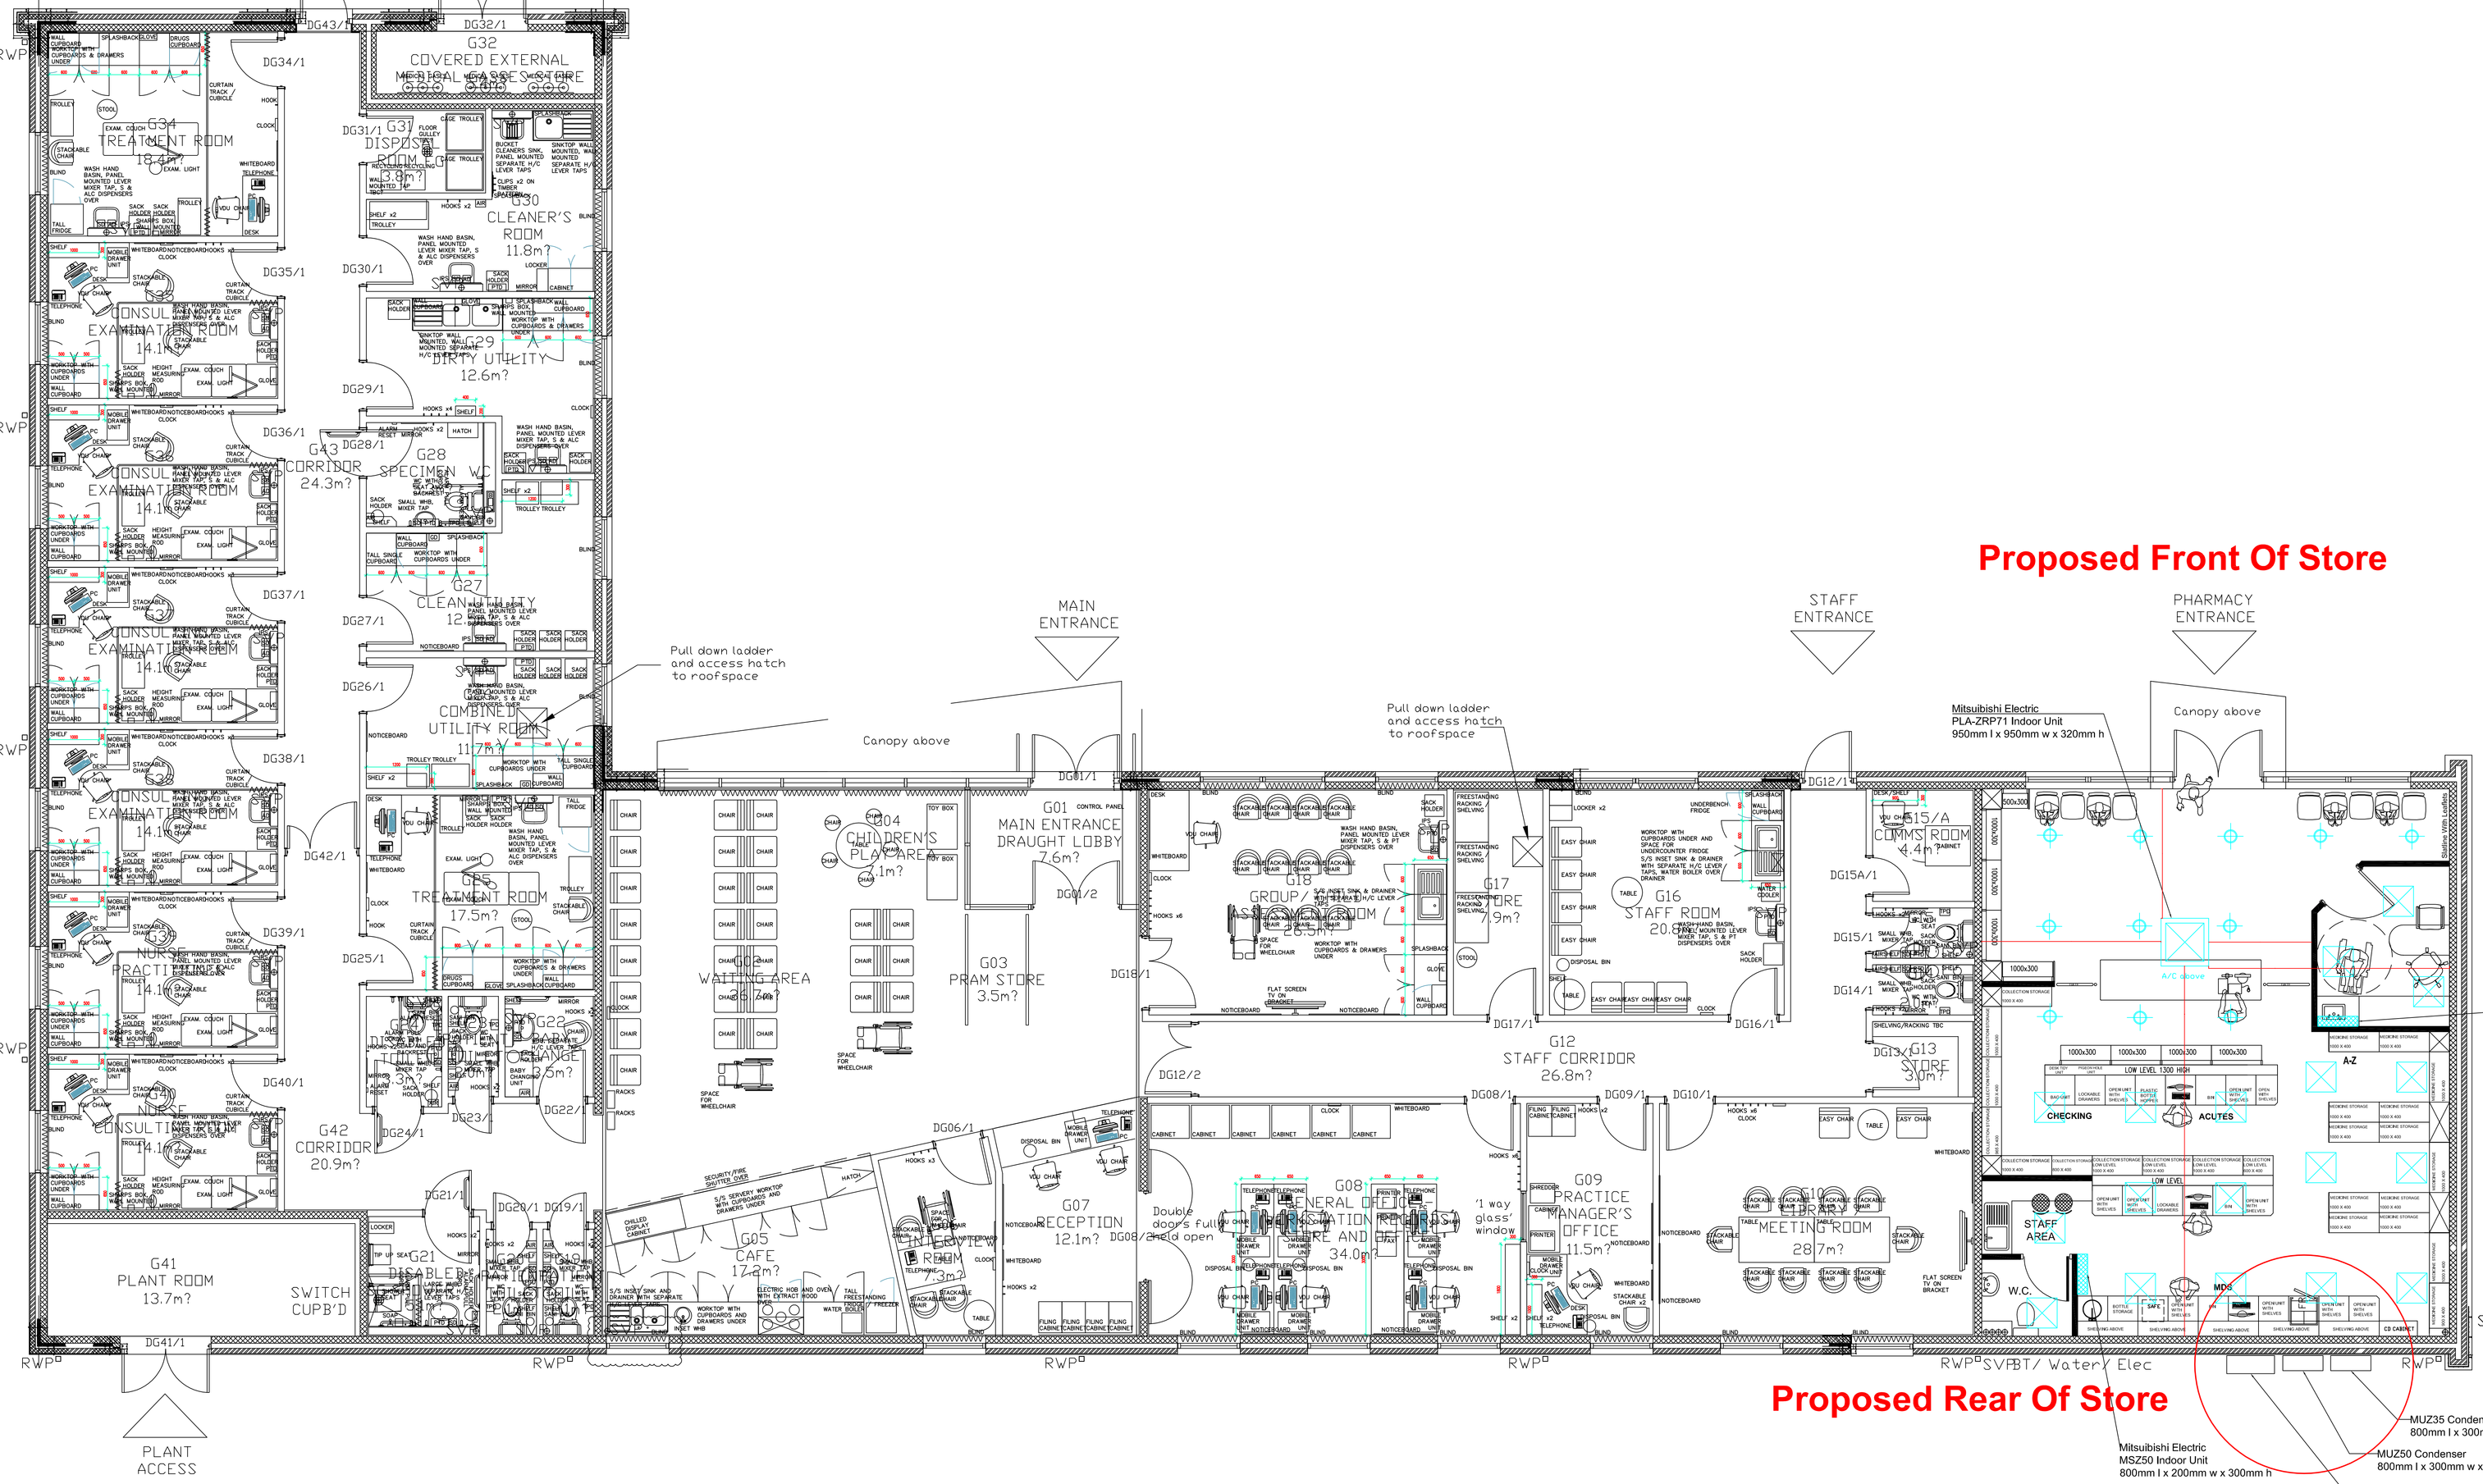

Proposed Rear Of Store

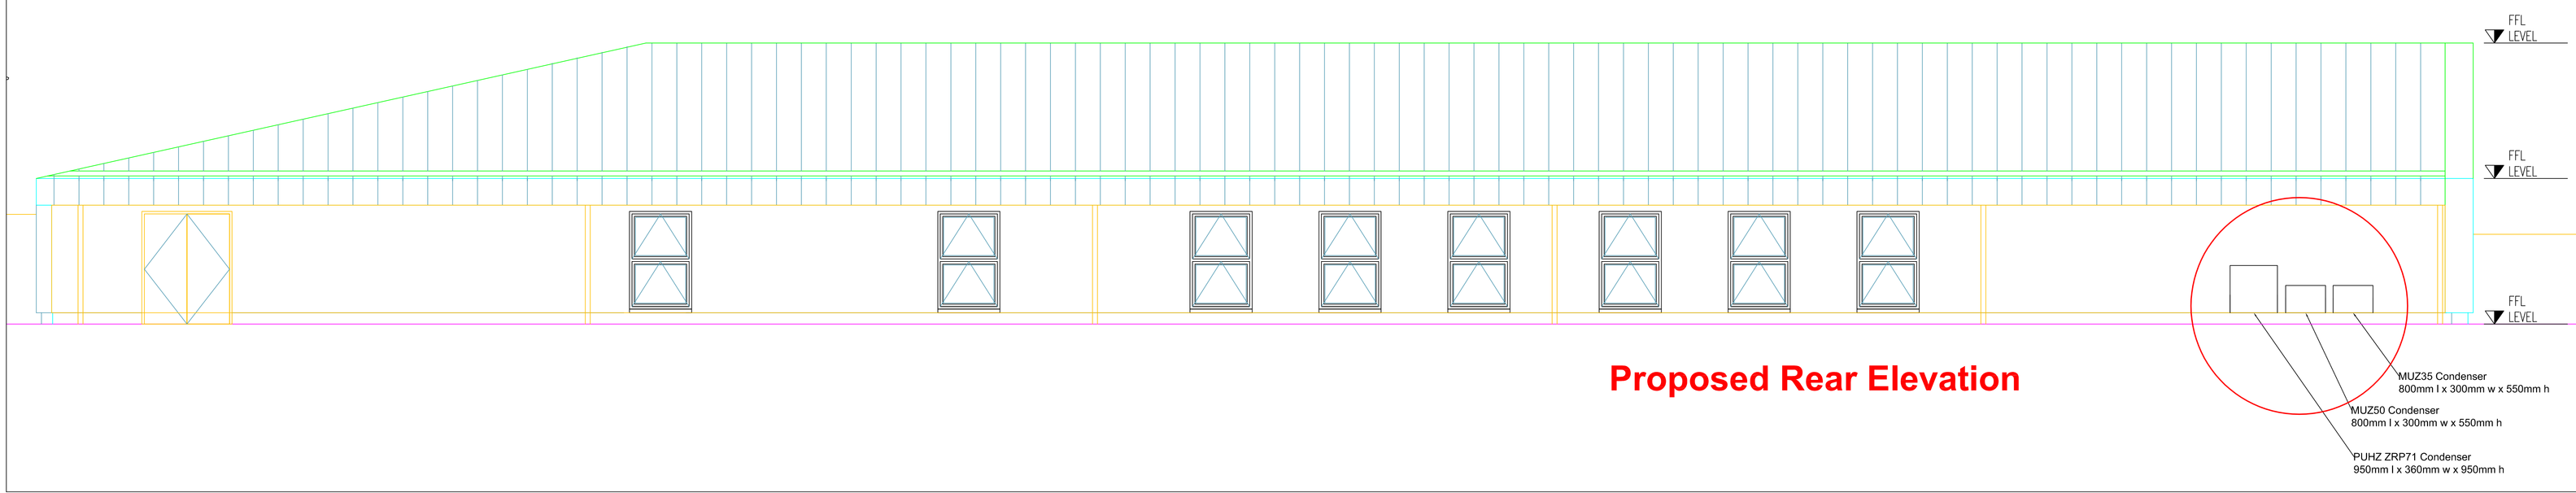

Proposed Rear Elevation

Date	Rev	Description

VALE (UK) LIMITED
Kilfling Road
Knowsley Business Park
Prescot
Merseyside
L34 9JA
Tel: 0151 546 4684
Fax: 0151 548 2420
Email: shopfit@valeuk.co.uk

Lo's Pharmacy Group
Unit 5 Farfield Park
Manvers
Rotherham
South Yorkshire
S63 5BD

Title:
Woodland Drive
Barnsley
S70

Scale	Date	Drawn By
1:50	06/08/14	L Tempest