
0m 2m 4m 6m 8m 10m


VISUAL SCALE 1:100 @ A1

Do not scale from this drawing
The contractor is to check all dimensions on site and report any discrepancies to the architect
All rights described in chapter IV of the copyright, designs and patents act 1988 have been generally asserted


Notes

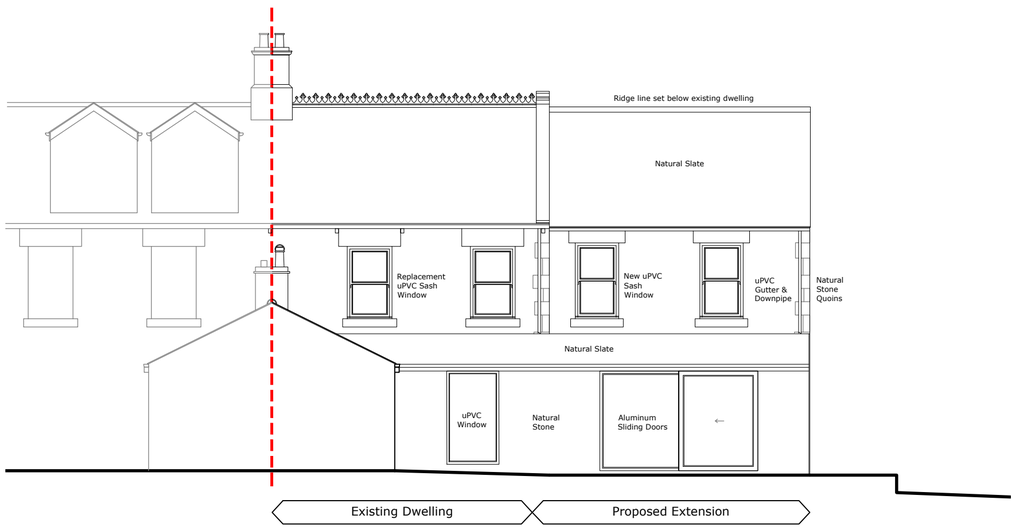


PROPOSED REAR ELEVATION

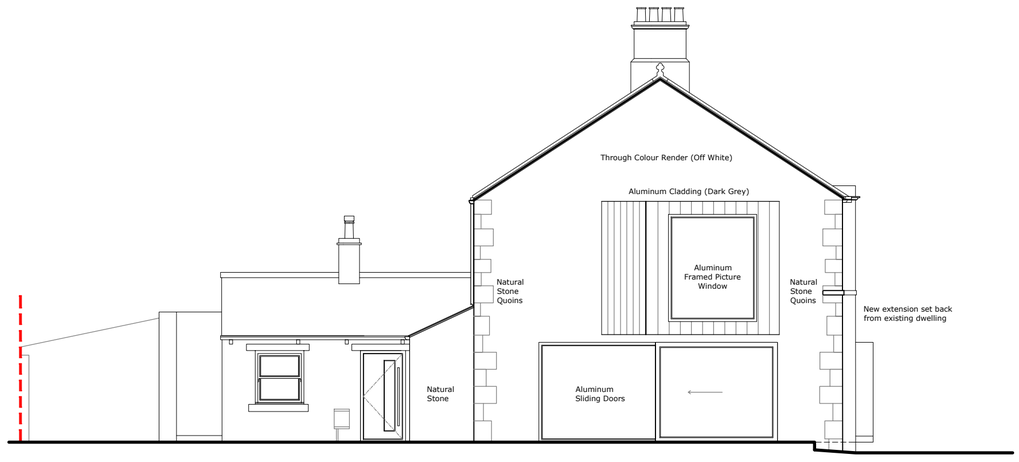


PROPOSED SIDE ELEVATION

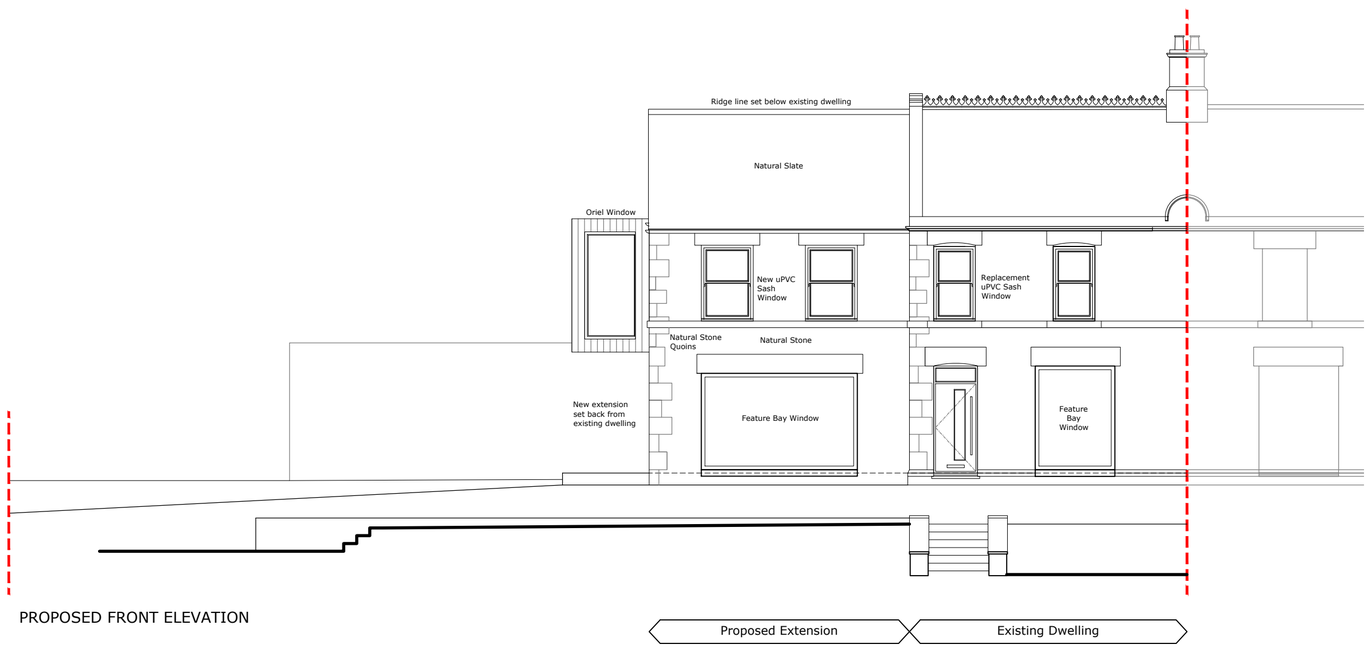

PROPOSED FRONT ELEVATION

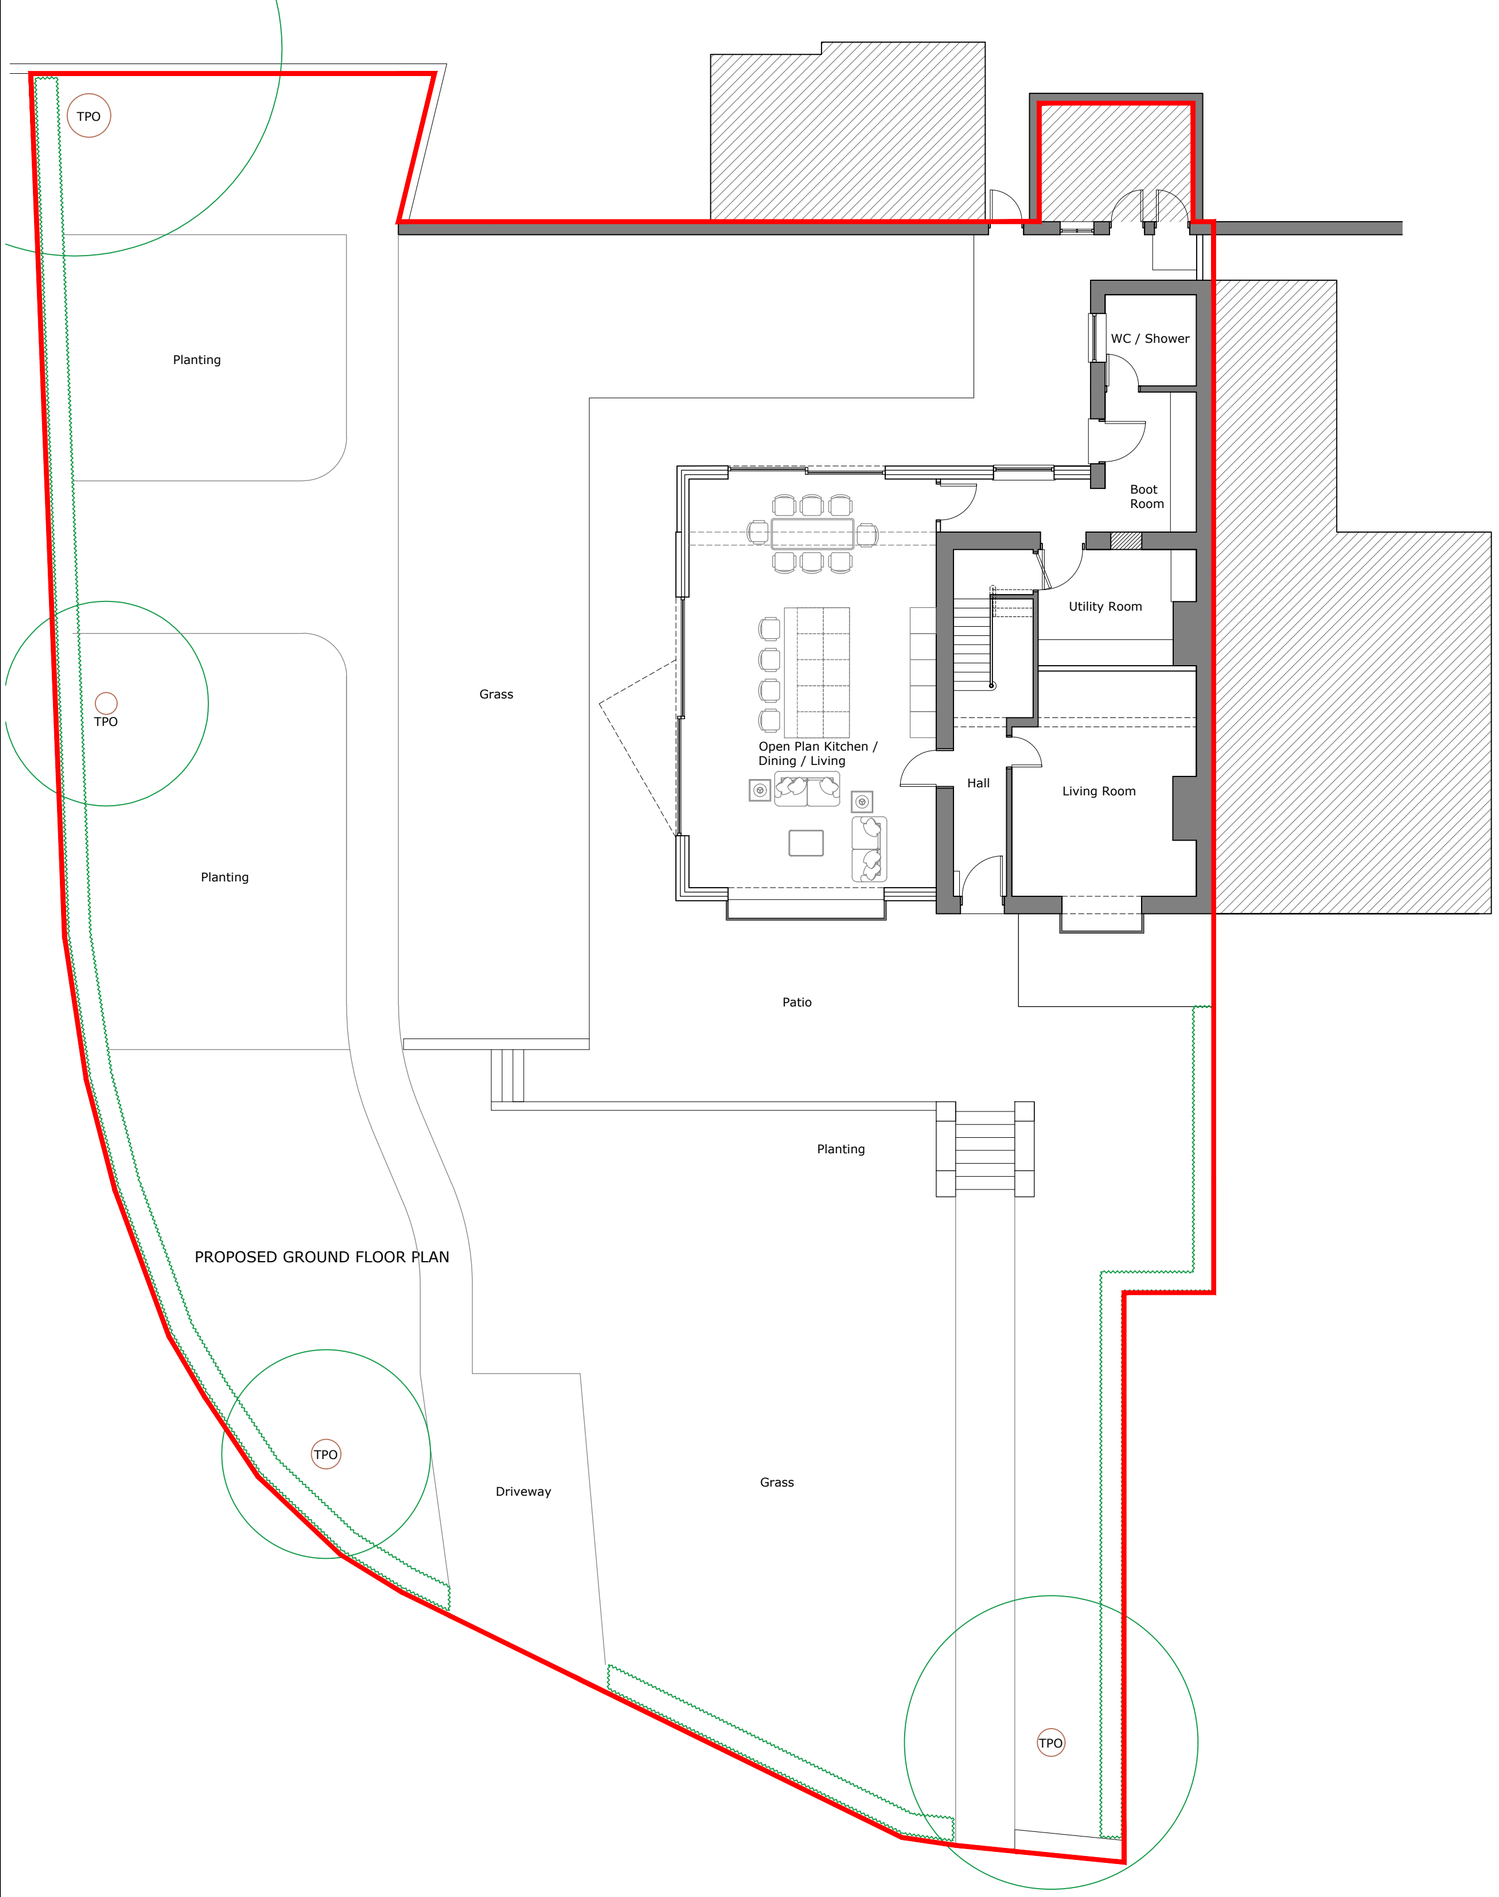

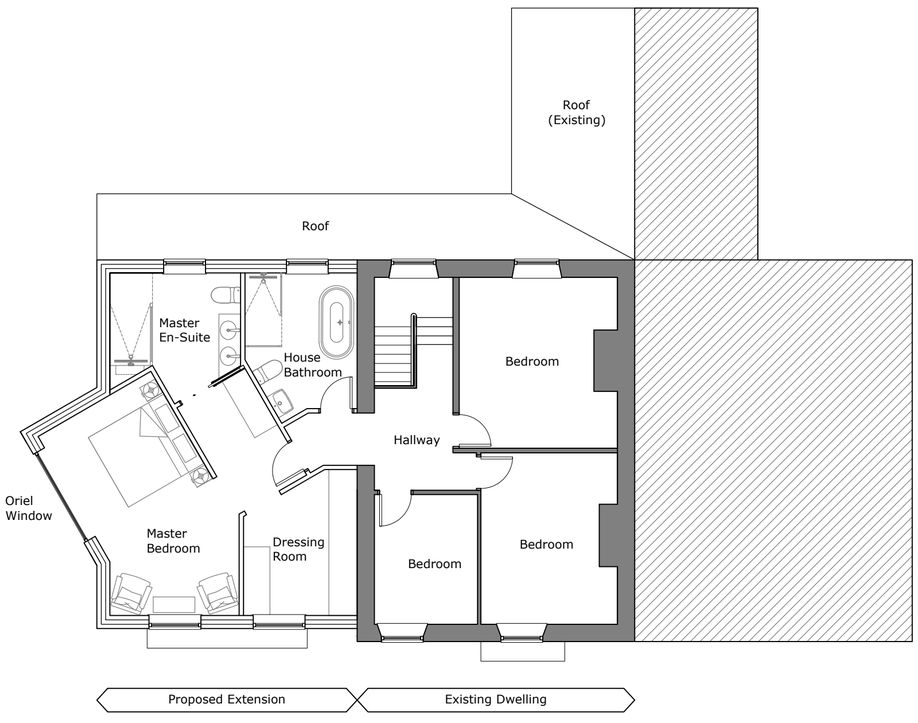

PROPOSED FIRST FLOOR PLAN

Rev	Description	Date
A	Initial Issue	23.04.23

S75. DESIGN

Project
4 West View
Silkstone Common
Barnsley
S75 4QF

Drawing
Proposed Site, Floorplans & Elevations

Scale	Drawn	Date
1:100 @ A1	CJR	23.04.23

Ref	Rev.
1042-S75-XX-XX-DR-A-20000	A

A1