




Existing Side Elevation

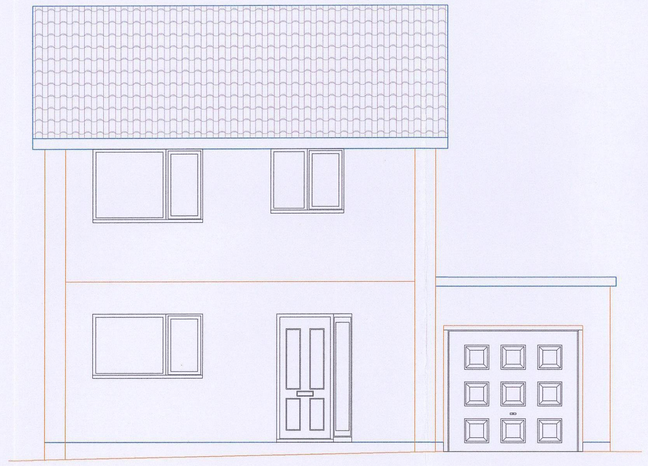


Existing Rear Elevation

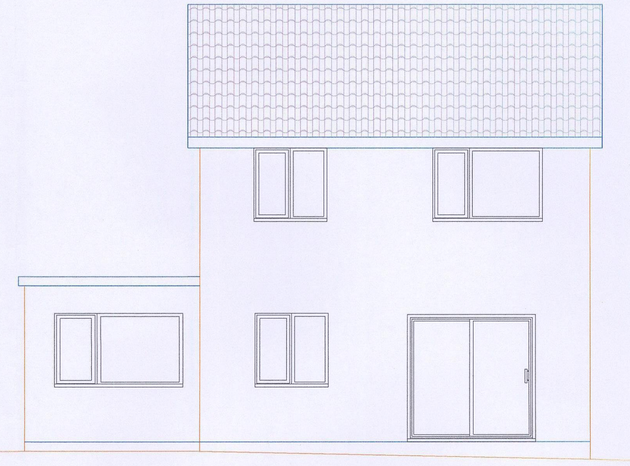


Proposed Front Elevation

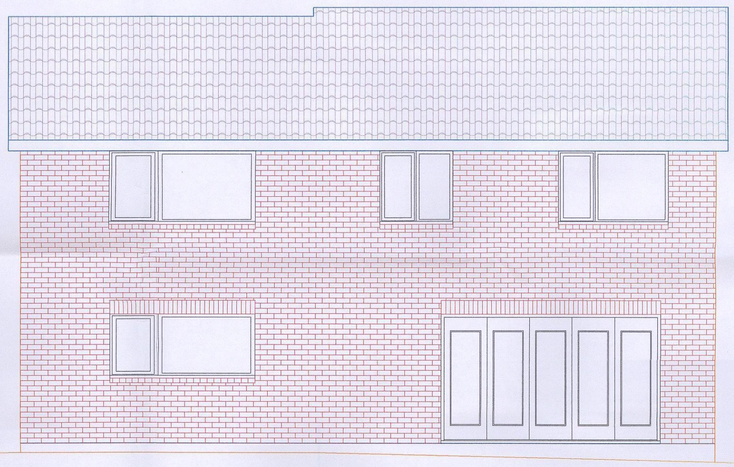

Proposed Rear Elevation

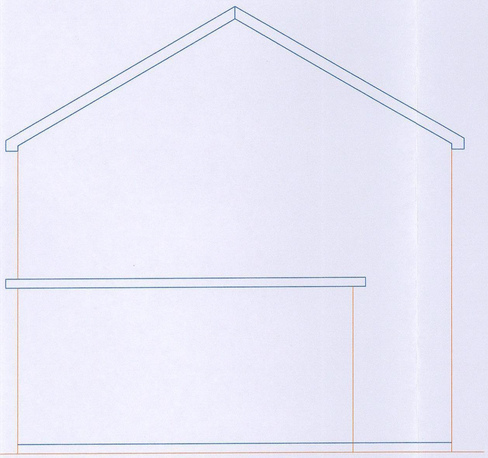

Existing Side Elevation

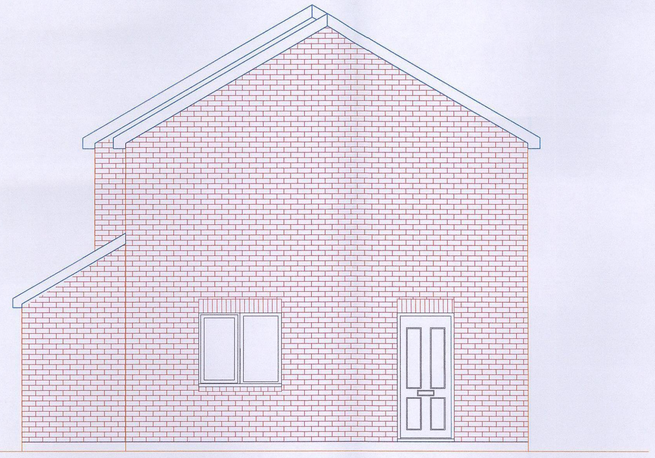

Proposed Side Elevation

Notes

PAUL GLOVER
DESIGN SERVICES

Glover Building Management

Project
Proposed Two Storey Extension
23 Cliffe Court
Monk Bretton
Barnsley

Drawing Title
Planning Proposal
Existing & Proposed Elevations

Client
Mr & Mrs White


Drawing No.
PG 156-1

Date	Scale
April 2015	1:50
Drawn by	Checked by
P Glover	Name


Page Size - A1

3000 mm


6 Beaulieu Close, Mapplewell
Barnsley S75 6FJ
Tel 01226 387491/07730258347
Email paulglover555@btinternet.com

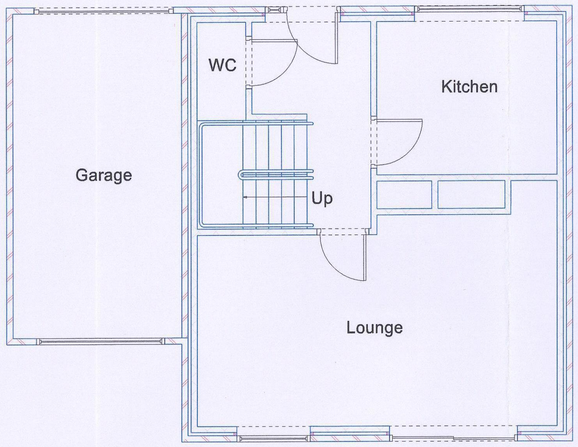


Existing Ground Floor Plan

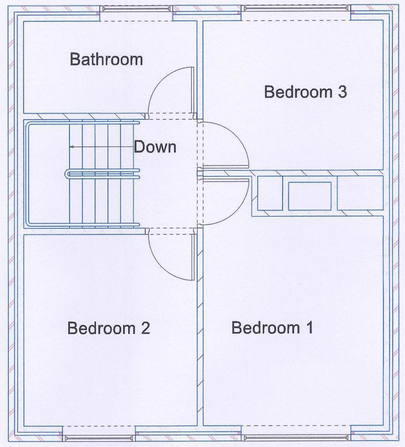


Existing First Floor Plan

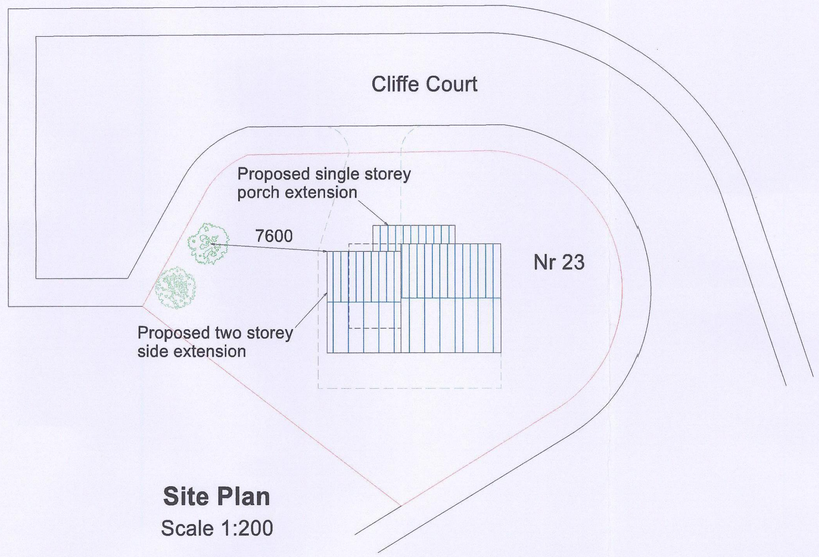

Site Plan
Scale 1:200

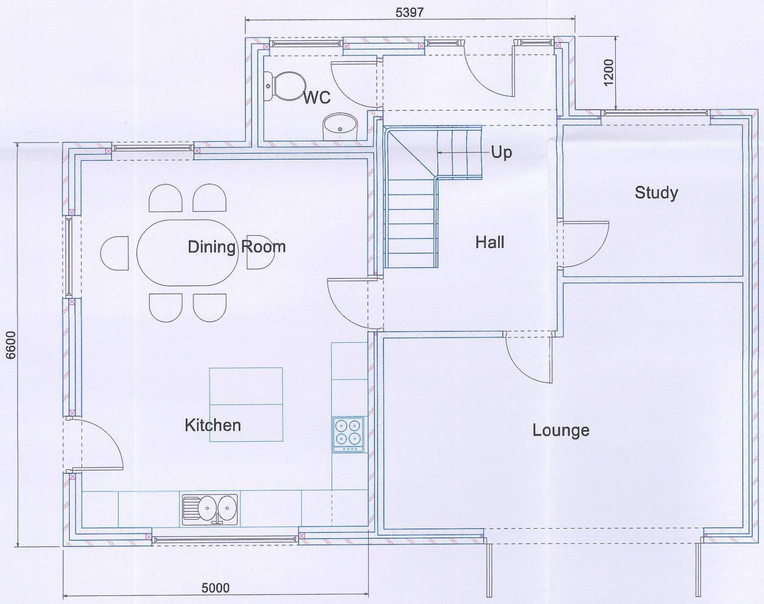

Proposed Ground Floor Plan

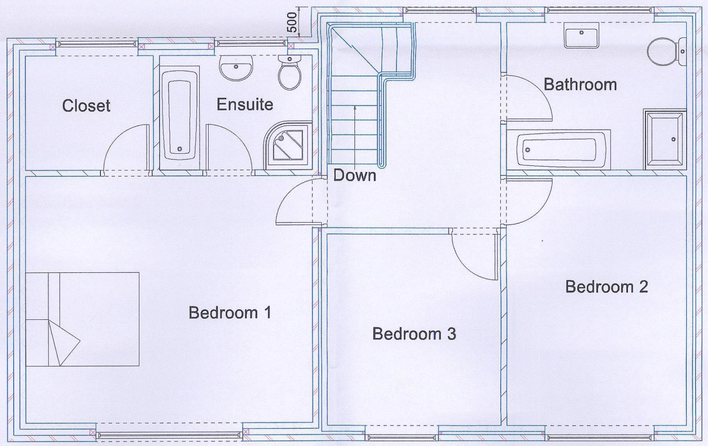

Proposed First Floor Plan

Notes

PAUL GLOVER
DESIGN SERVICES

Glover Building Management

Project
Proposed Two Storey Extension
23 Cliffe Court
Monk Bretton
Barnsley

Drawing Title
Planning Proposal
Existing & Proposed Floor Plans

Client
Mr & Mrs White

Drawing No.
PG 156-2

Date	Scale
April 2015	1:50
Drawn by	Checked by
P Glover	PG

Page Size - A1

3000 mm

6 Beaulieu Close, Mapplewell
Barnsley S75 6FJ
Tel 01226 387491/07730258347
Email paulglover555@btinternet.com