DO NOT SCALE THIS DRAWING. ALL DIMENSIONS MUST BE CHECKED/ VERIFIED ON SITE. IF IN DOUBT ASK.

Units 3–6 North Elevation

Units 1–3 North Elevation

6 5 4 3 2 1

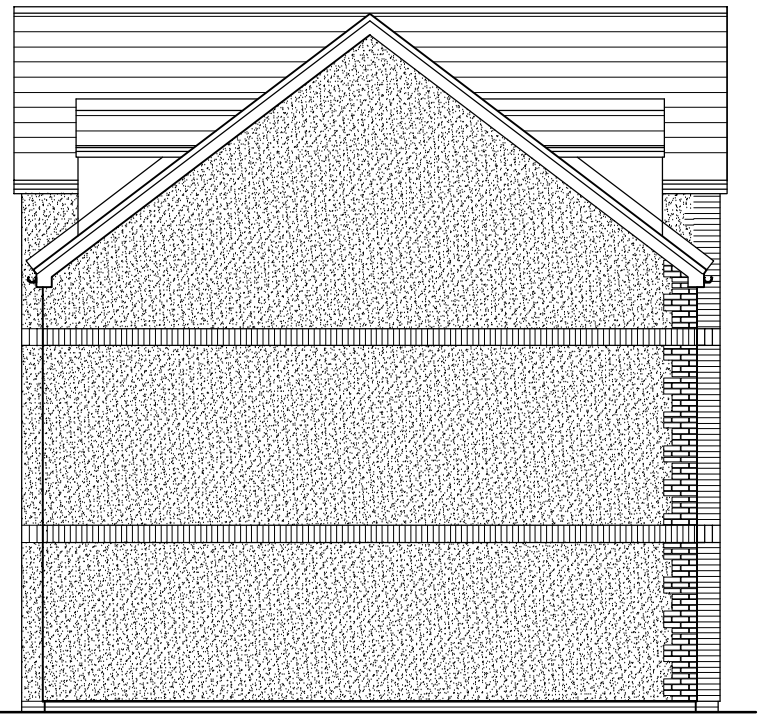

Units 4–6 West Elevation

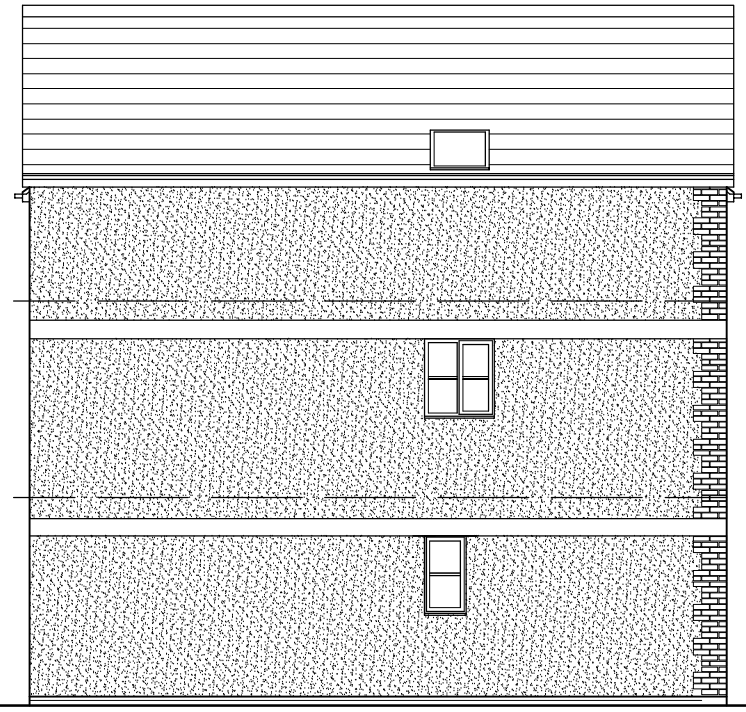

Units 1–3 West Elevation

Construction

Roof – Concrete interlocking tiles

Walls – Hansons World Red & Safron Multi

Brick Brand – Hansons World Red & Safron Multi

Render – One coat render – Ref 016 Ivory

Windows – White PVC–U

Rev:	Date:	Notes:

Mark Brotherton Ltd

Chartered Architect

FOX COTTAGE–WHITLEY ROAD–WHITLEY WF12 0LU

Tel/Fax : 01924 459231

email:mba@tinyworld.co.uk

Client: Leisure Inns Developments

Project: The Half Way Hotel, Goldthorpe

Drawing: Unit 1–6 Elevations 1

Date: October 2009

Scale: 1:100 @A3

Drawing No: 0956/313

Rev:

PDF created with pdfFactory trial version www.pdffactory.com