
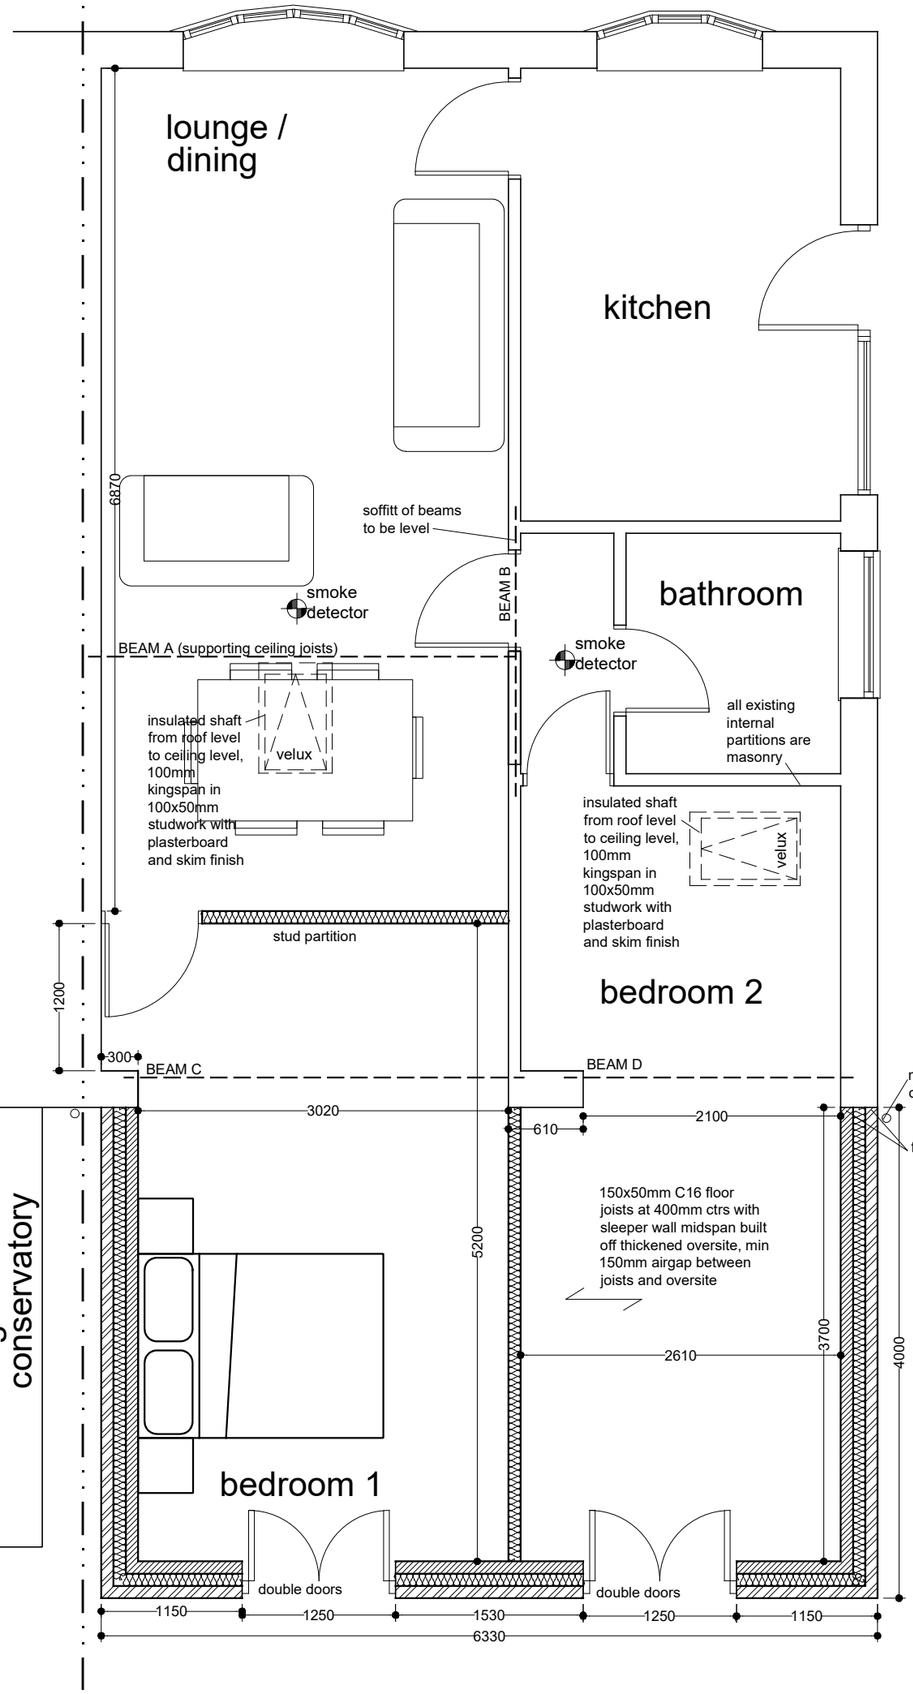


PROPOSED GROUND FLOOR PLAN

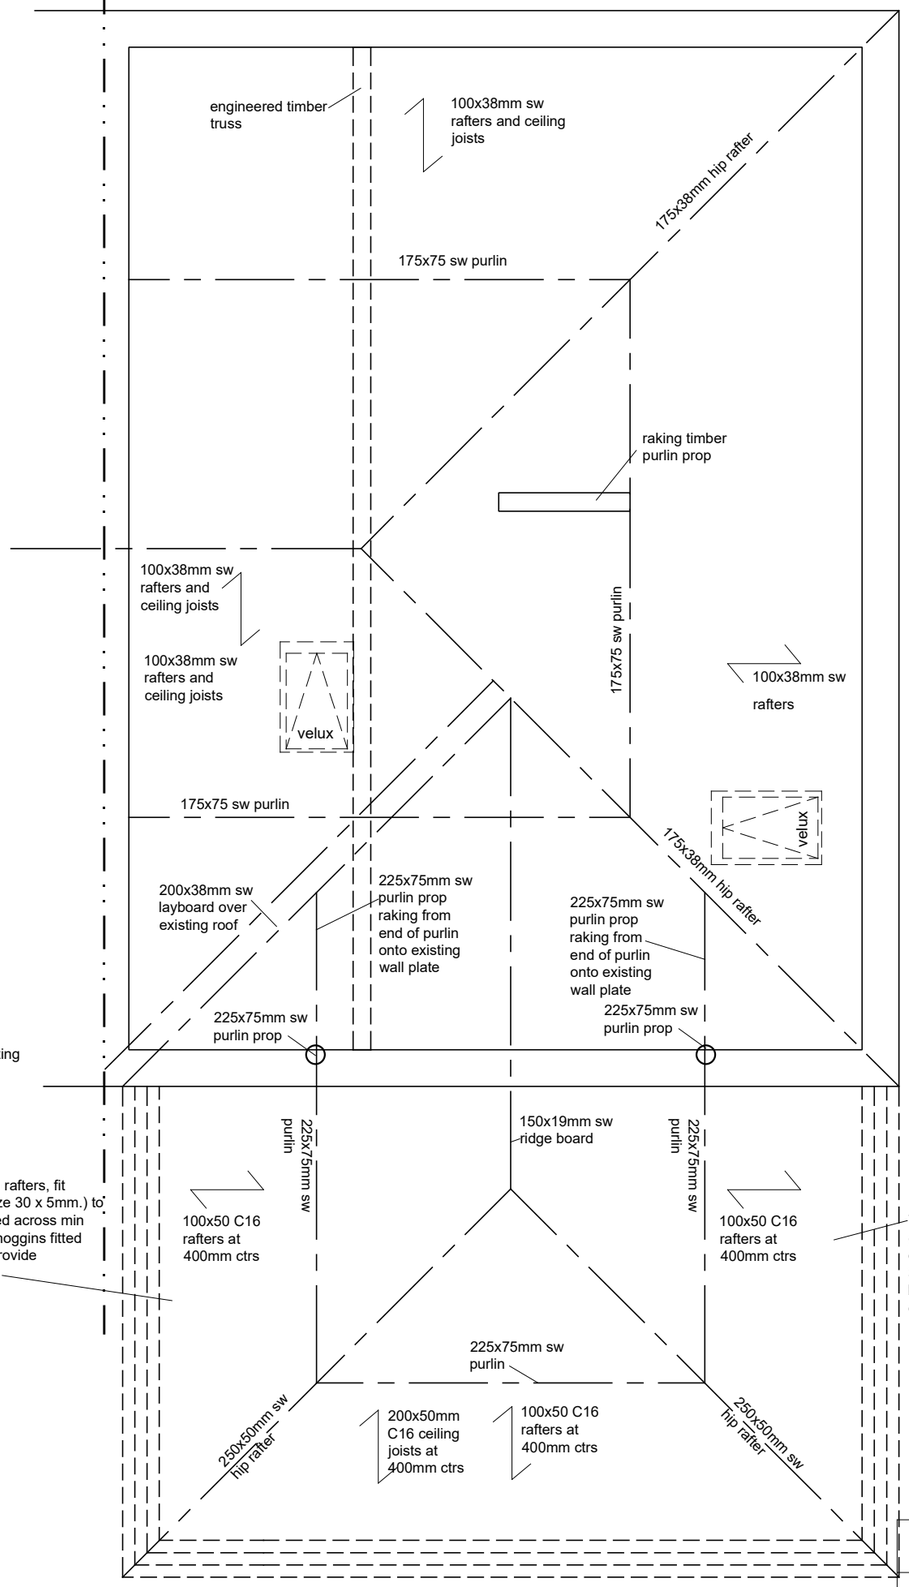

To provide triangulation to rafters, fit g.m.s. twist straps (min size 30 x 5mm.) to every rafter foot, strap fitted across min 3nr. ceiling joists with sw noggins fitted between ceiling joists to provide continuous fixing of strap

To provide triangulation to rafters, fit g.m.s. twist straps (min size 30 x 5mm.) to every rafter foot, strap fitted across min 3nr. ceiling joists with sw noggins fitted between ceiling joists to provide continuous fixing of strap

PROPOSED ROOF PLAN

31 Ainsdale Avenue

EXTENSION TO DWELLING

PROPOSED PLAN AND ROOF PLAN

Scale: 1:50@A3