
Scope of the work
Replace the existing south and west boundary hedgerow/fence with a stone wall and re-position the site entrance gates.


External materials
Selection of external materials shall be subject to approval of samples by Barnsley MBC and any condition of planning permission that may apply.


Walls
2150mm high natural, coursed stone with punch face pointed in natural mortar finished flush. Sawn stone copings.

Gates and Piers
Pair of 1800mm high solid gates in cast aluminium finished in colour RAL 7005 (mid-grey) with access pad. Gate piers in 2000x600x600mm stone as above with coping stones.

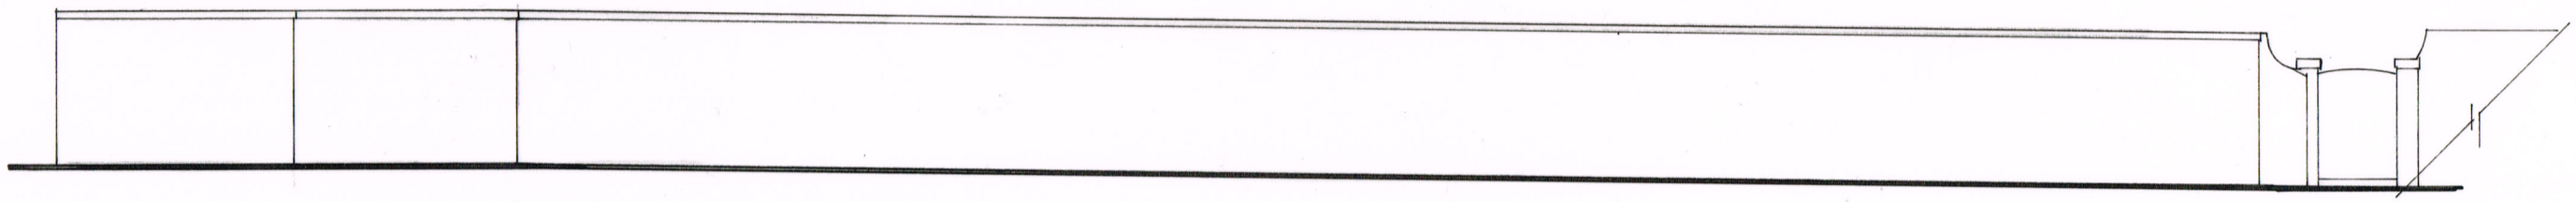

West Elevation

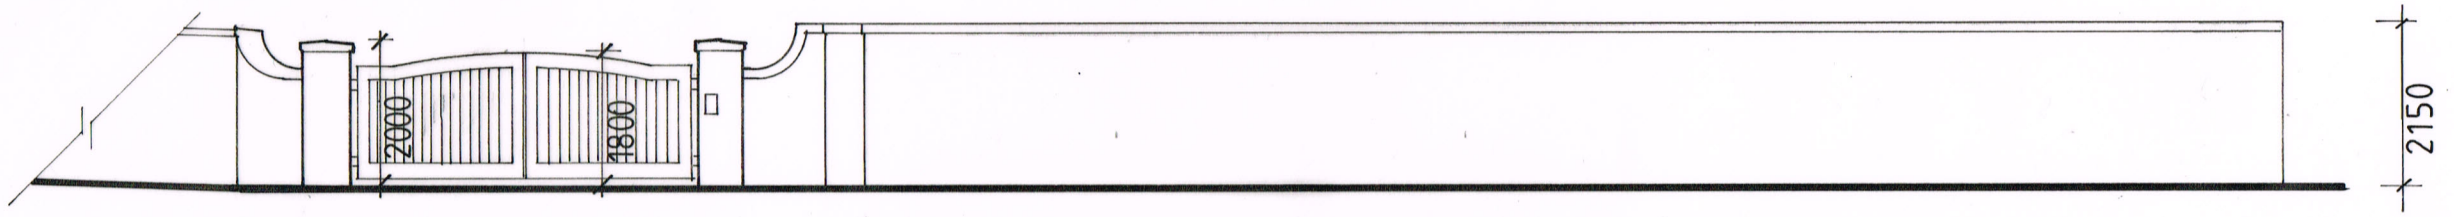

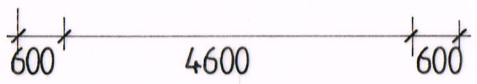

South Elevation

The contractor shall check all dimensions on site and report discrepancies before work commences.
No dimension shall be scaled off this drawing.
©copyright of this drawing is retained by A L Turner

client :	**Mr & Mrs McAdoo**	date. 02.2014
project :	**16 Quaker Lane, Barnsley, S71 5EQ**	scale. 1:100 size A3
title :	**South and West Boundary Walls**	drawn. ALT

A L Turner + Associates
CHERRY TREE HOUSE, LEVISHAM, NORTH YORKSHIRE, YO18 7NL.
tel : 01751 460007 fax : 01751 460007
tonyturner829@btinternet.com
www.yorkshirearchitectural.co.uk

drawing no. **2235 : 13** rev.