



Front elevation

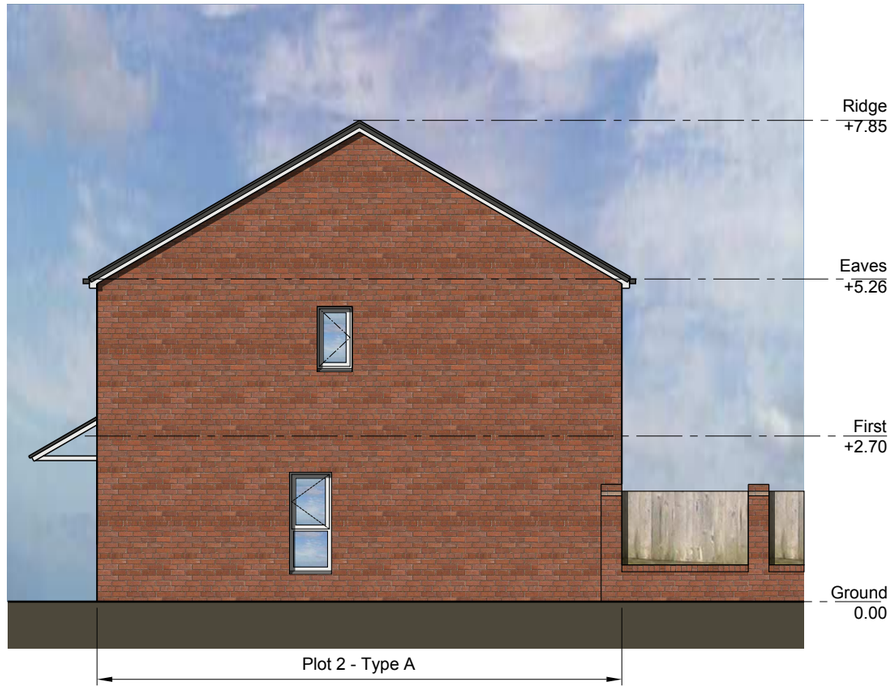

Side (west) elevation

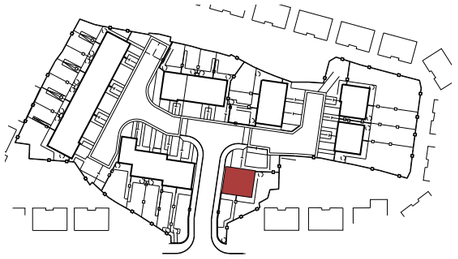

Site plan


Materials:

Roof:
Interlocking tile in smooth grey. White uPVC fascias and soffits as shown.

Rainwater goods. Black uPVC box gutters and downpipes.

External Walls: Red multi and buff brick. (Spec TBC).

Windows & Doors: Extruded white uPVC-framed double-glazed units.

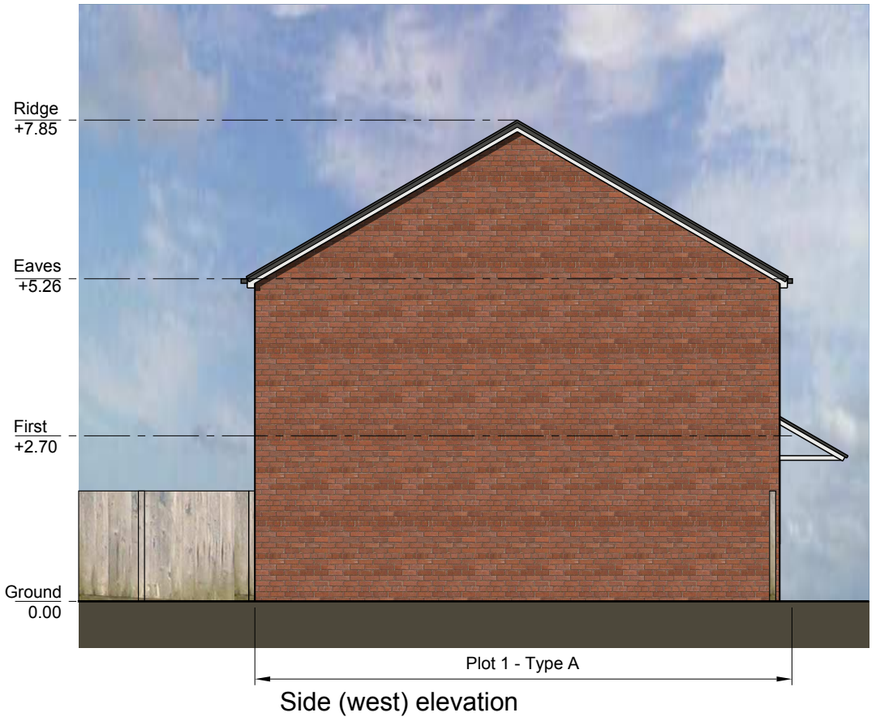

Side (west) elevation



REVISIONS

This design is copyright ©

Cornell Group Ltd.

Residential Development
The Close, Lund Lane,

Barnsley

Proposed elevations
Plot 1-2

Drawn: GJ Scale: 1:100@A3
Date: 13.2.13 Checked: KWB

brewsterbye architects
5 NORTH HILL ROAD
HEADINGLEY
LEEDS
LS6 2EN
telephone
0113 2754000
facsimile
0113 2844250
e.mail
info@brewsterbye.co.uk

Dwg No: 386/41(02)020 #