
Revision	Date	Drawn	Checked

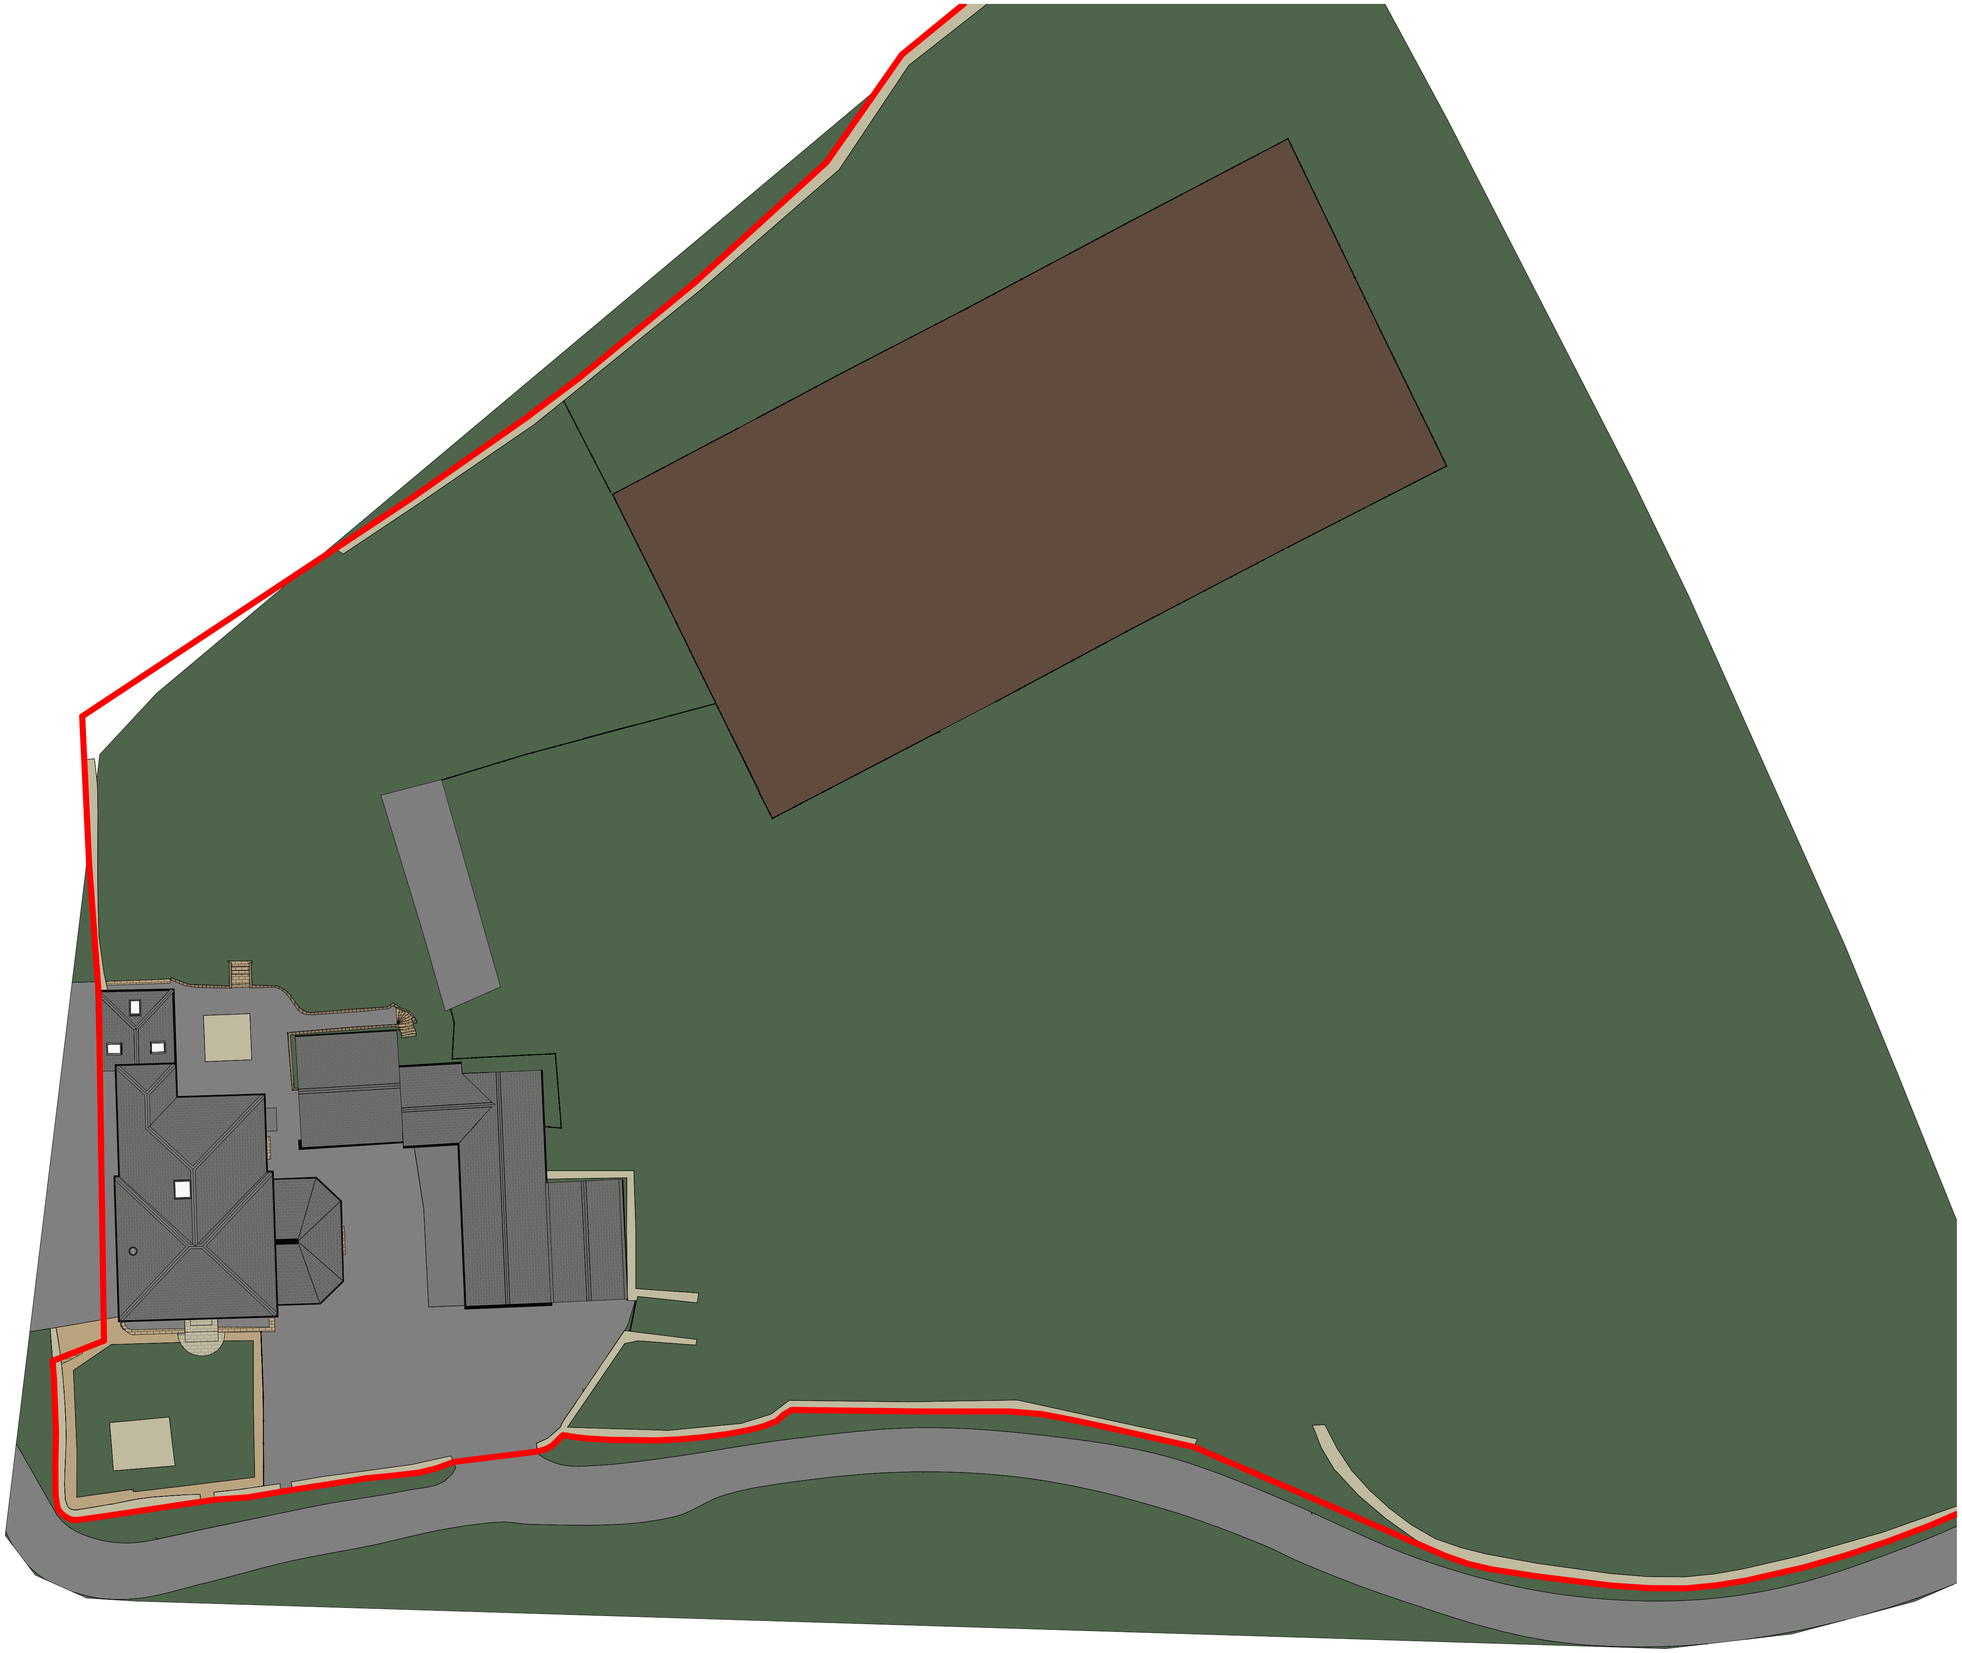

N

CODA Bespoke

CODA Studios Ltd
70-71 Cornish Place, Cornish St, Sheffield, S6 3AF
T: 0114 279 6003
E: information@codastudios.co.uk

Drawn	Checked	Date	Scale	Revision
NM	AH	17/09/21	1 : 200 @ A1	

Client	Mr. Mike Leighton
Project	Woodhead Road
Title	Existing Site Plan
Dwg No.	3058 - 002

© COPYRIGHT EXISTS ON THE DESIGNS AND INFORMATION SHOWN ON THIS DRAWING.

The Contractor must verify all dimensions on site before making shop drawings or commencing work of any kind. No dimensions to be scaled from this drawing. Architect to be notified of any discrepancies in dimensions immediately.