Notes:

0 25m

Revision:–

Revision List:

Project Name: Hillside Quarry, Thurlstone


Drawing Title: Site Plan - Proposed

Drawing Number: 1044/TP/003


Scale: 1:500@A3 / 1:250@A1

N

Date: Sept 11

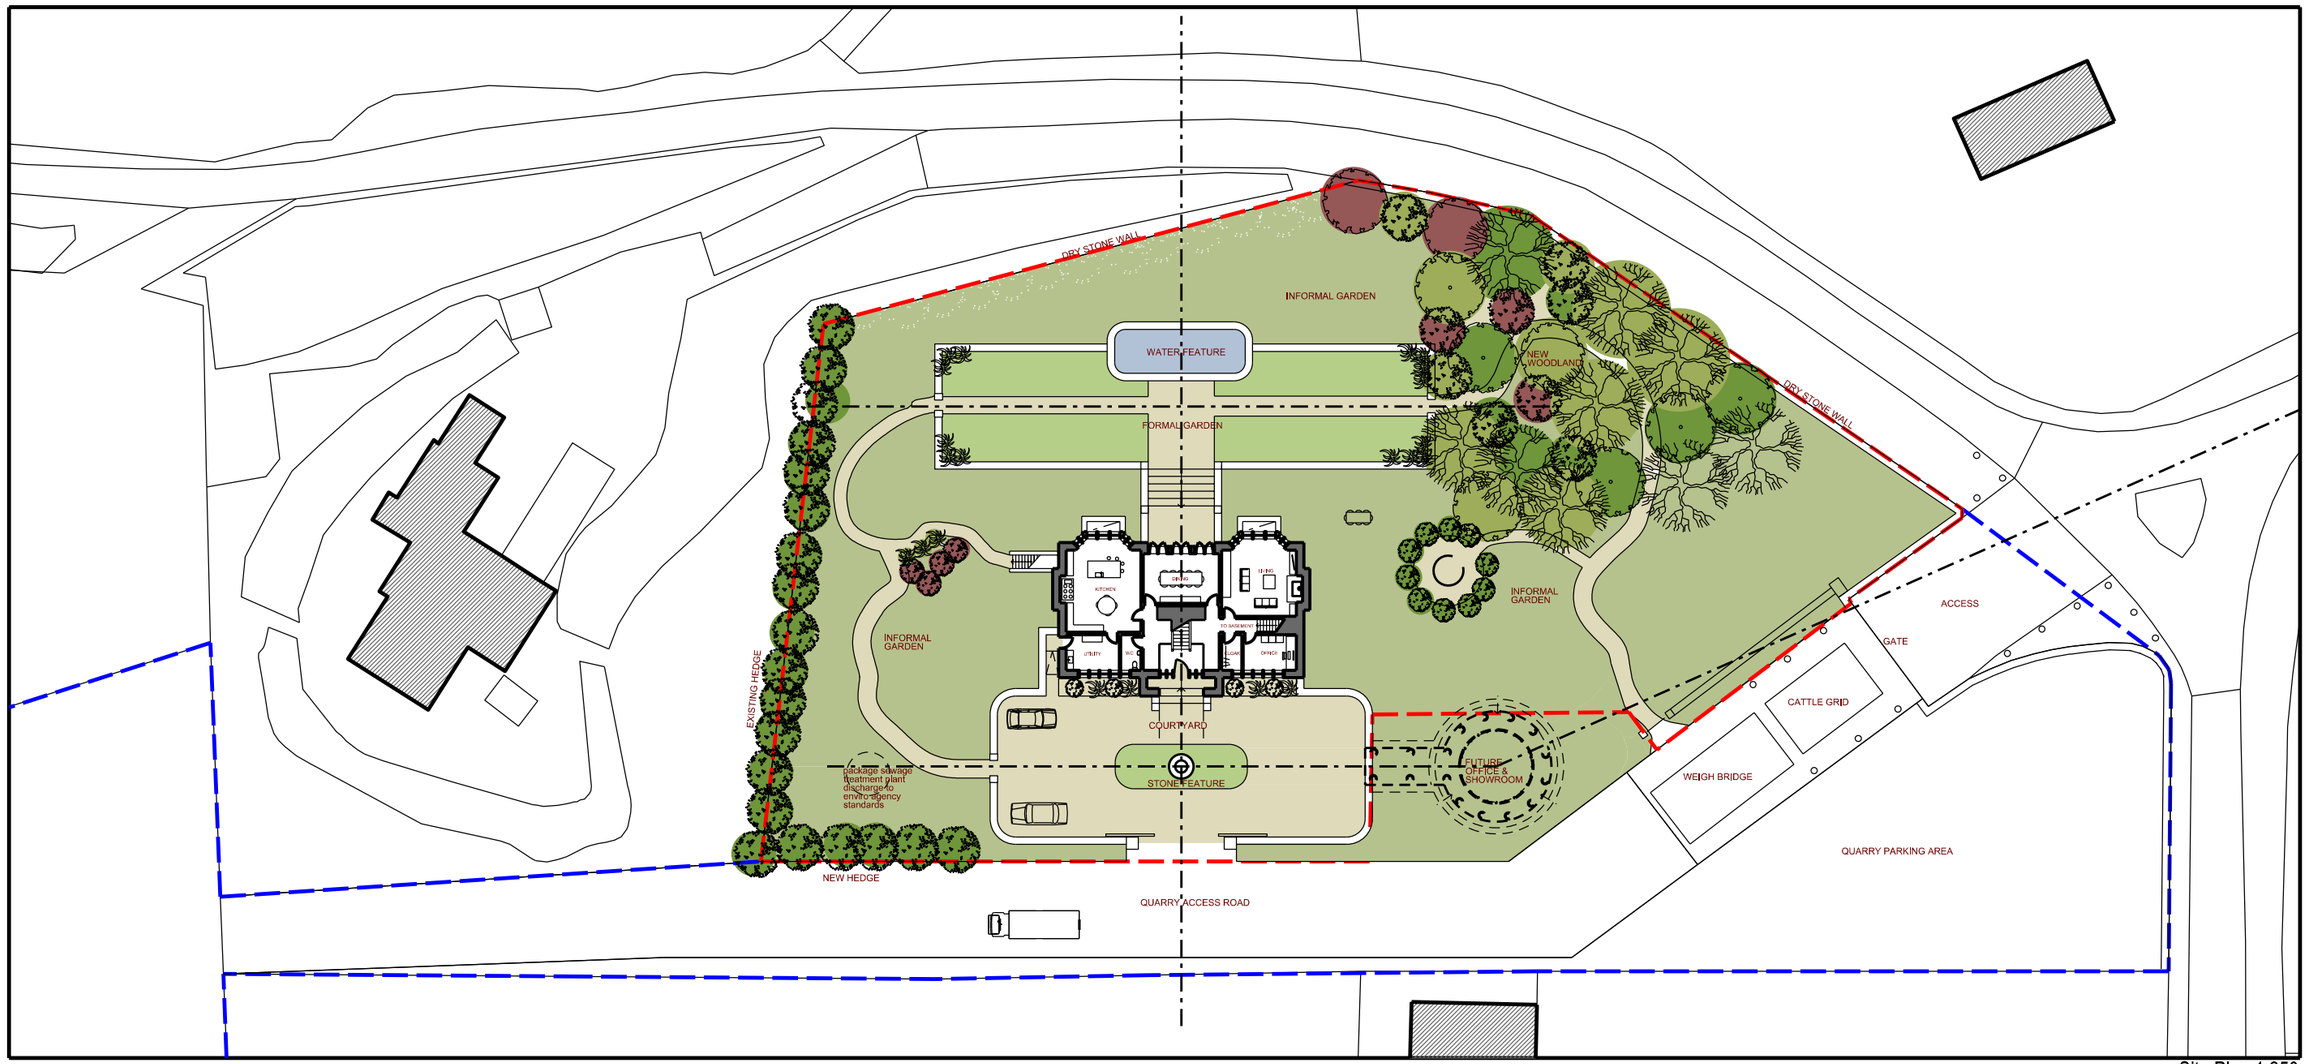

Site Plan 1:250

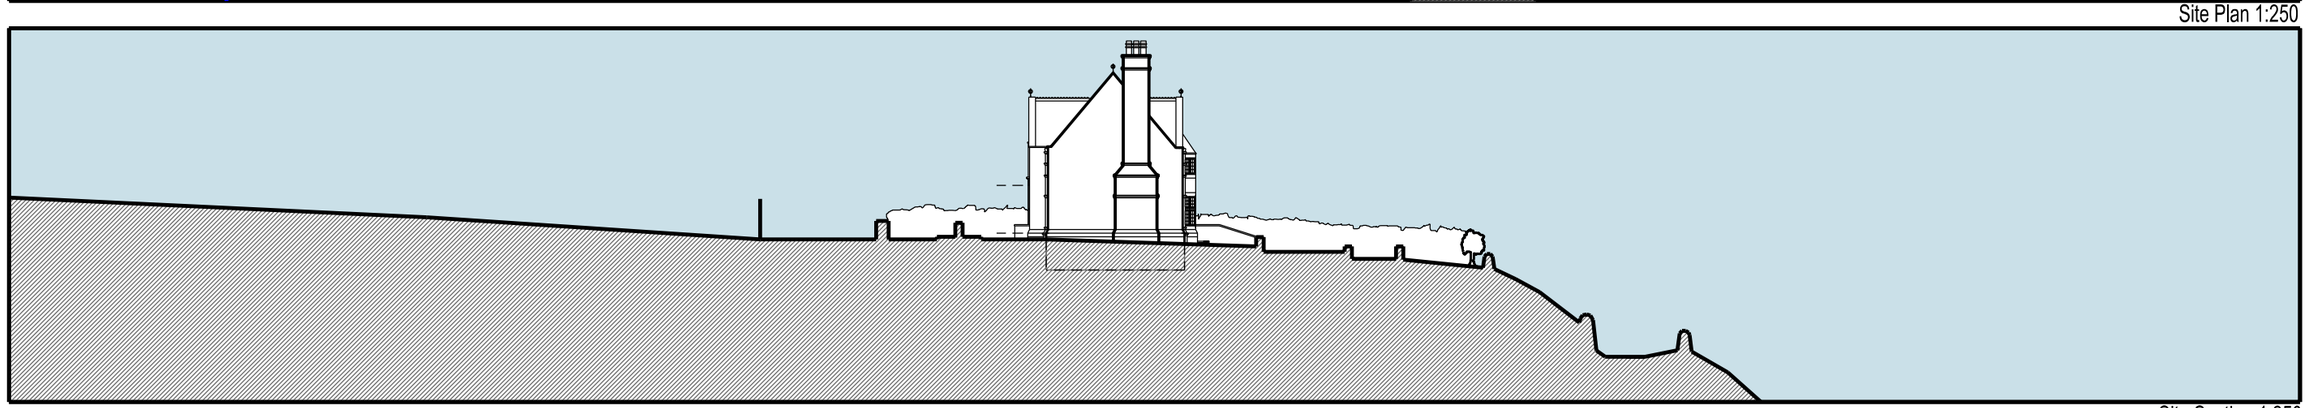

Site Section 1:250

DSA design space architecture t: +44 (0)1226 762697 e:info@designspacearchitects.co.uk www.designspacearchitects.co.uk