
The drawing is copyright © M twelve developments ltd. If in doubt... ASK. Drawing measurements shall not be obtained from scaling from the drawing. All dimensions are to be site verified prior to construction. Any discrepancies are to be reported to M twelve developments ltd immediately. This drawing is to be read in conjunction with all associated drawings and specifications including all relevant sub-consultants information.


NOTES

DRAWINGS ARE STAMPED AS TO THEIR ISSUE STATUS (BELOW) AND THEIR USE IS LIMITED AS SUCH:


PLANNING

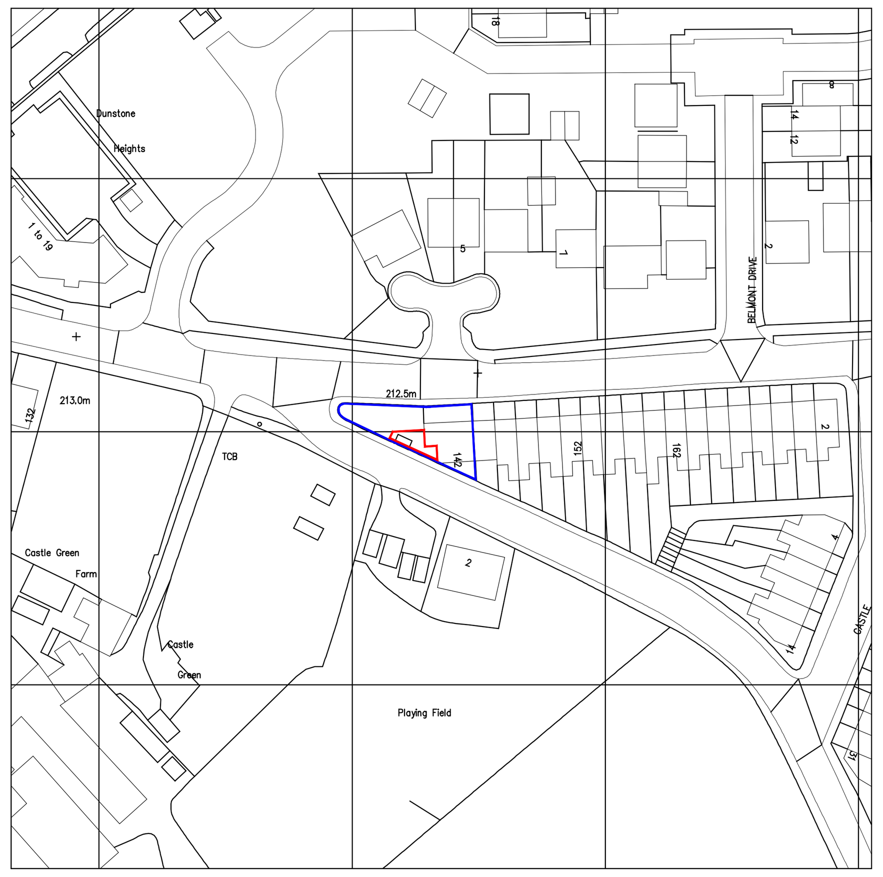


LOCATION PLAN
1:1250

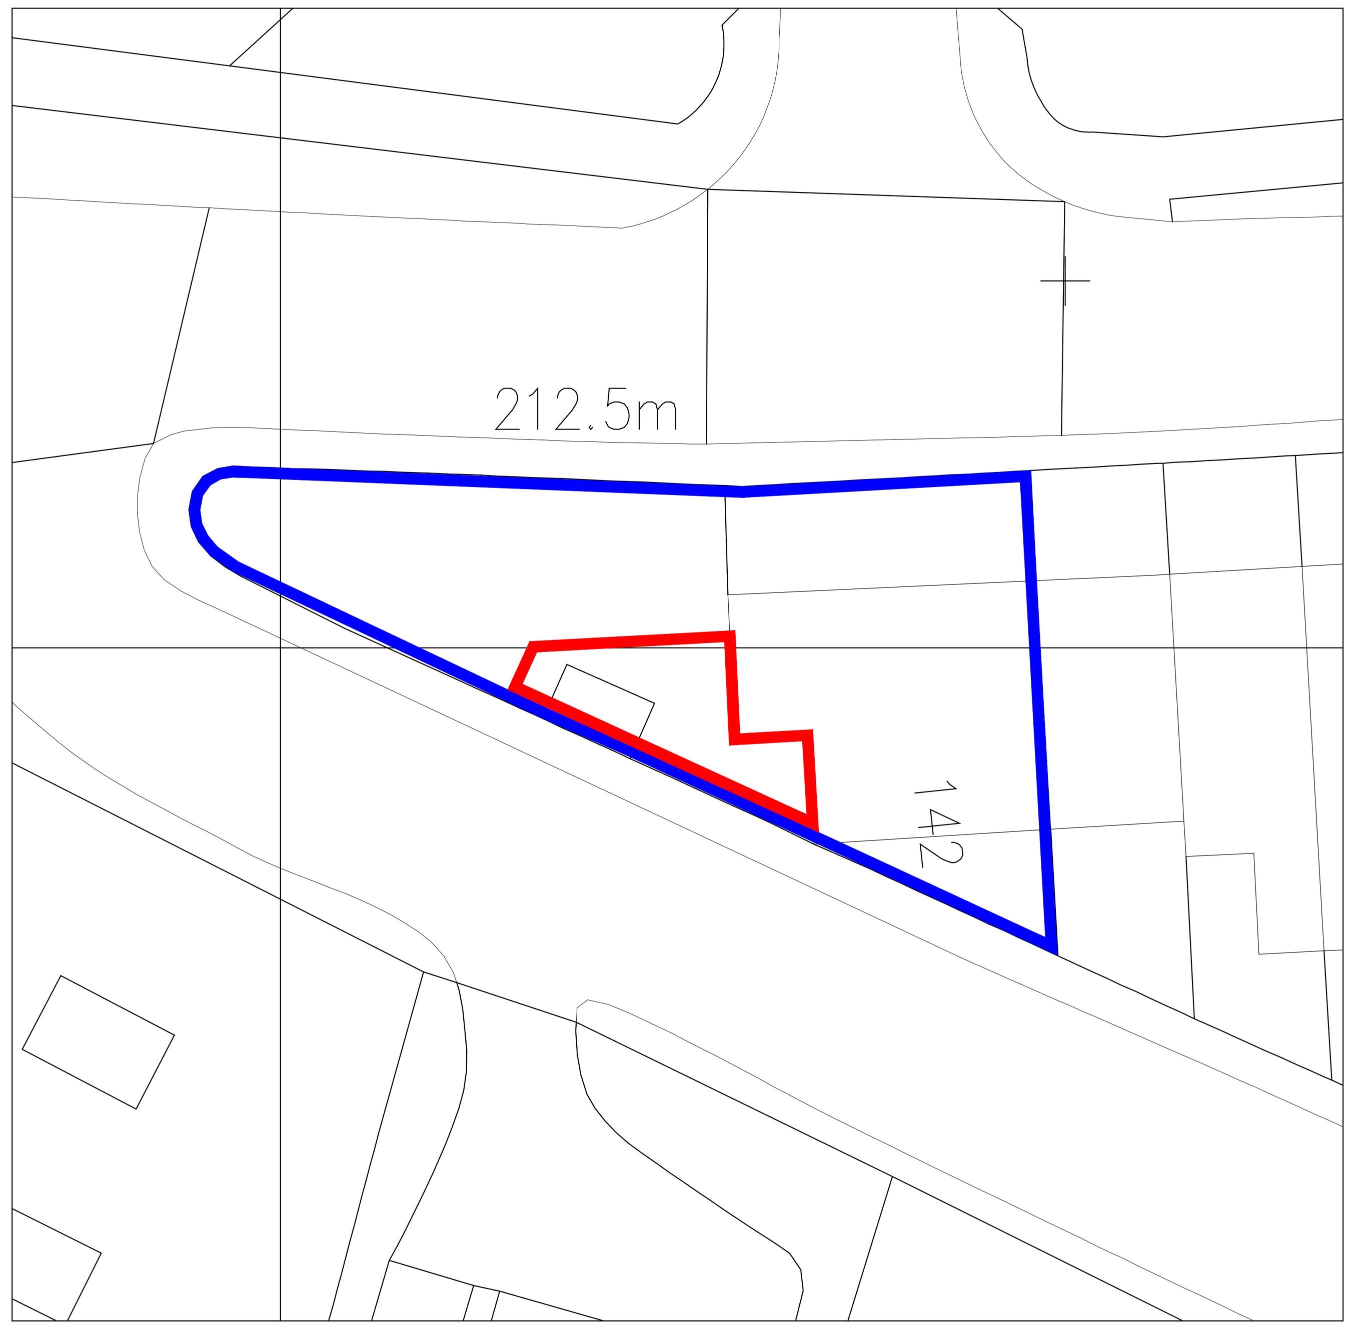

SITE PLAN
1:200

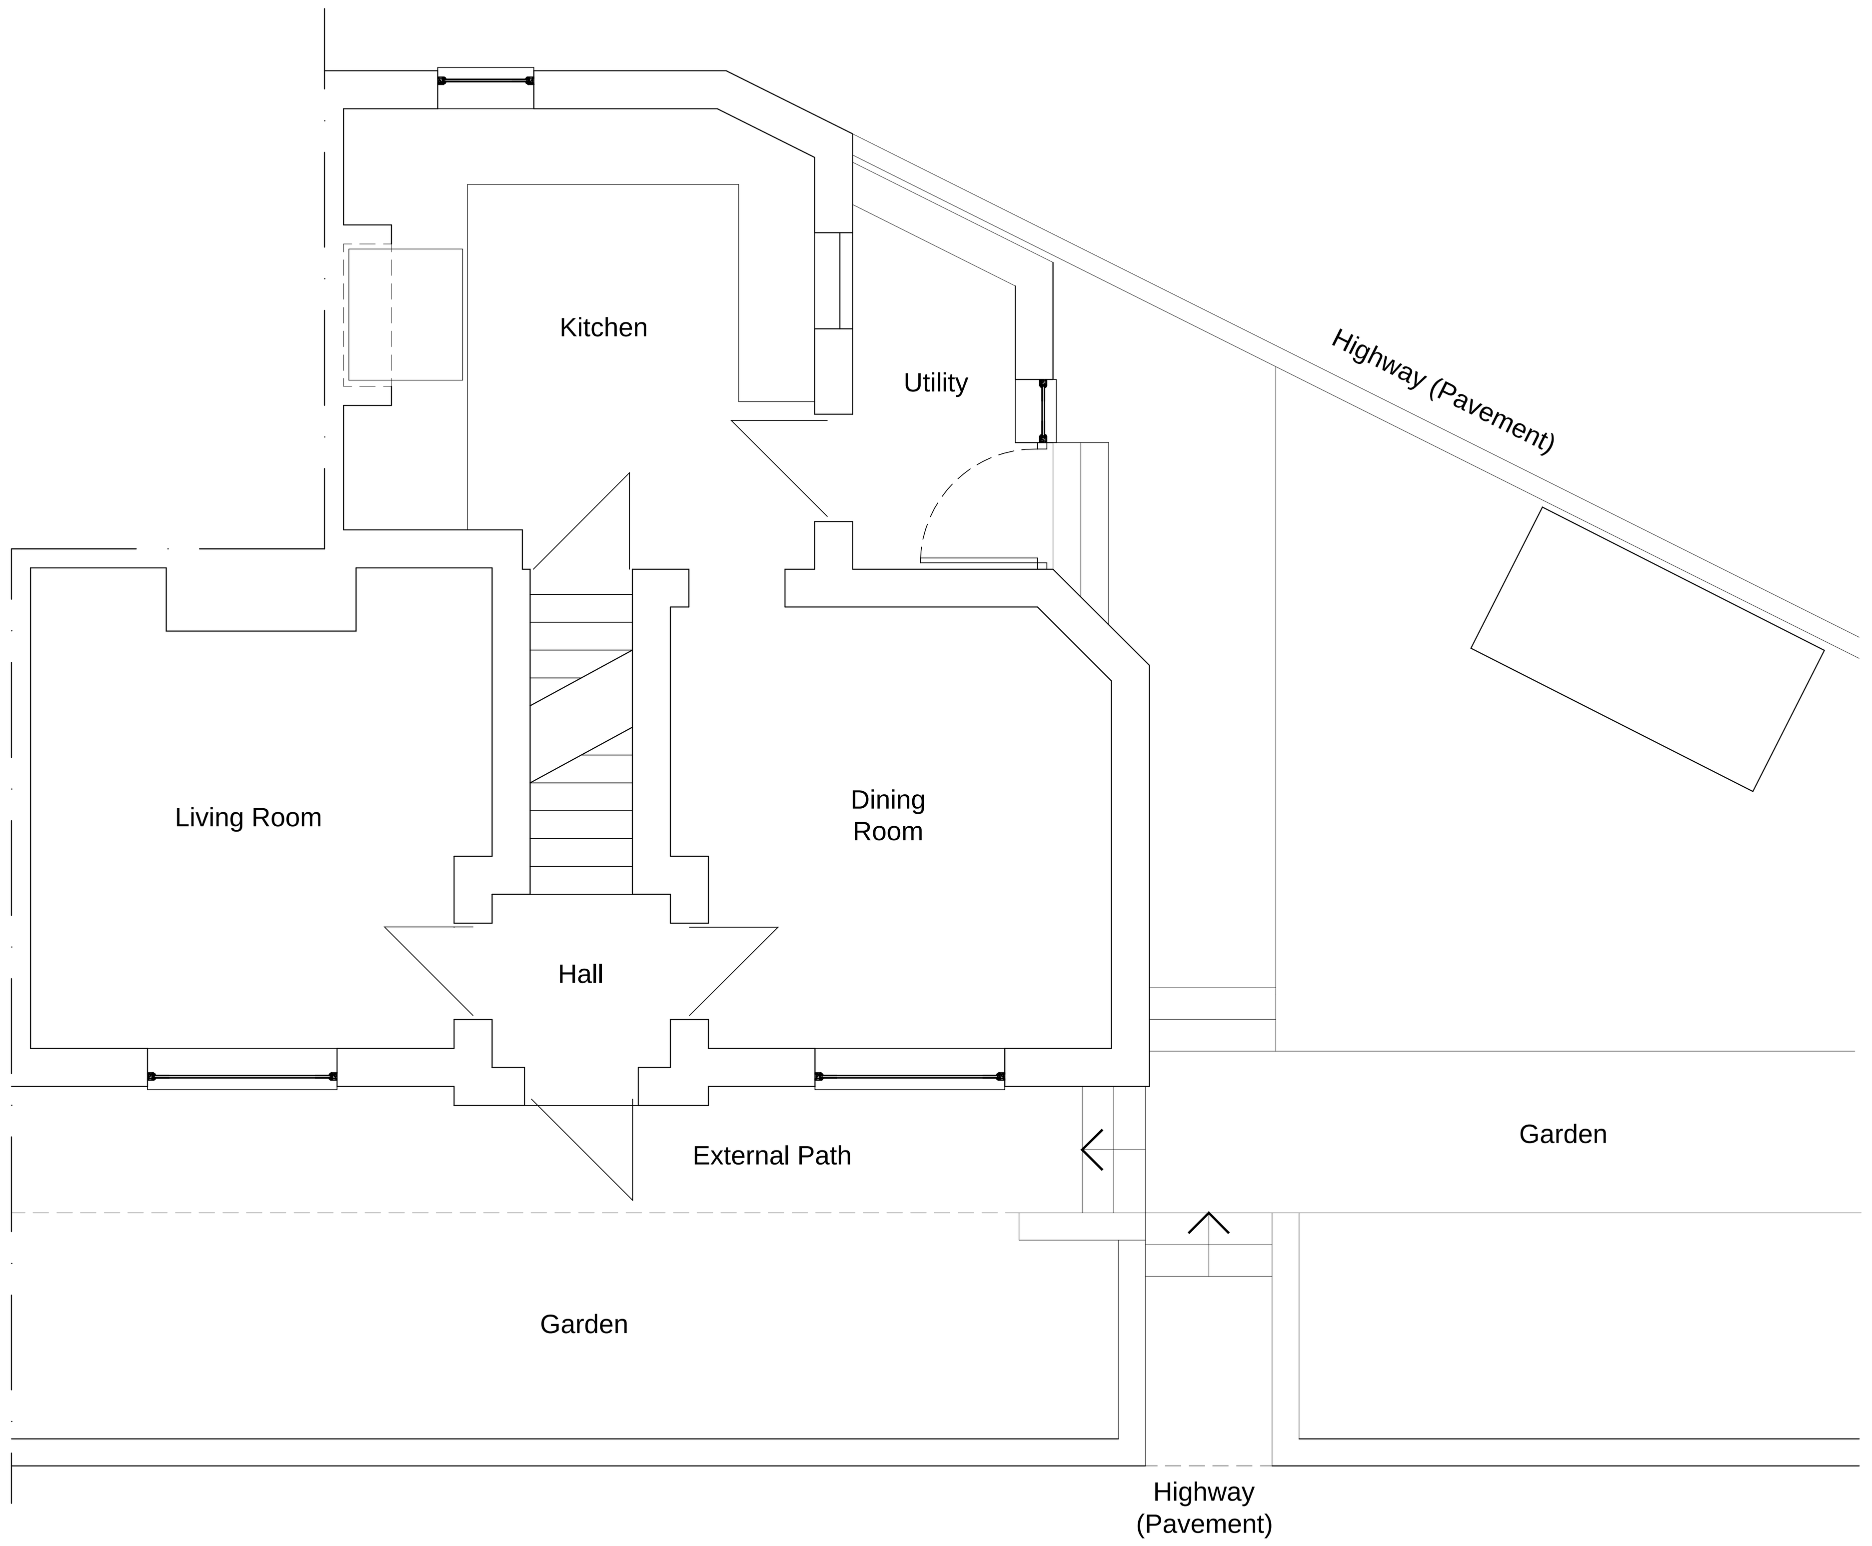

EXISTING GROUND
FLOOR PLAN
1:50

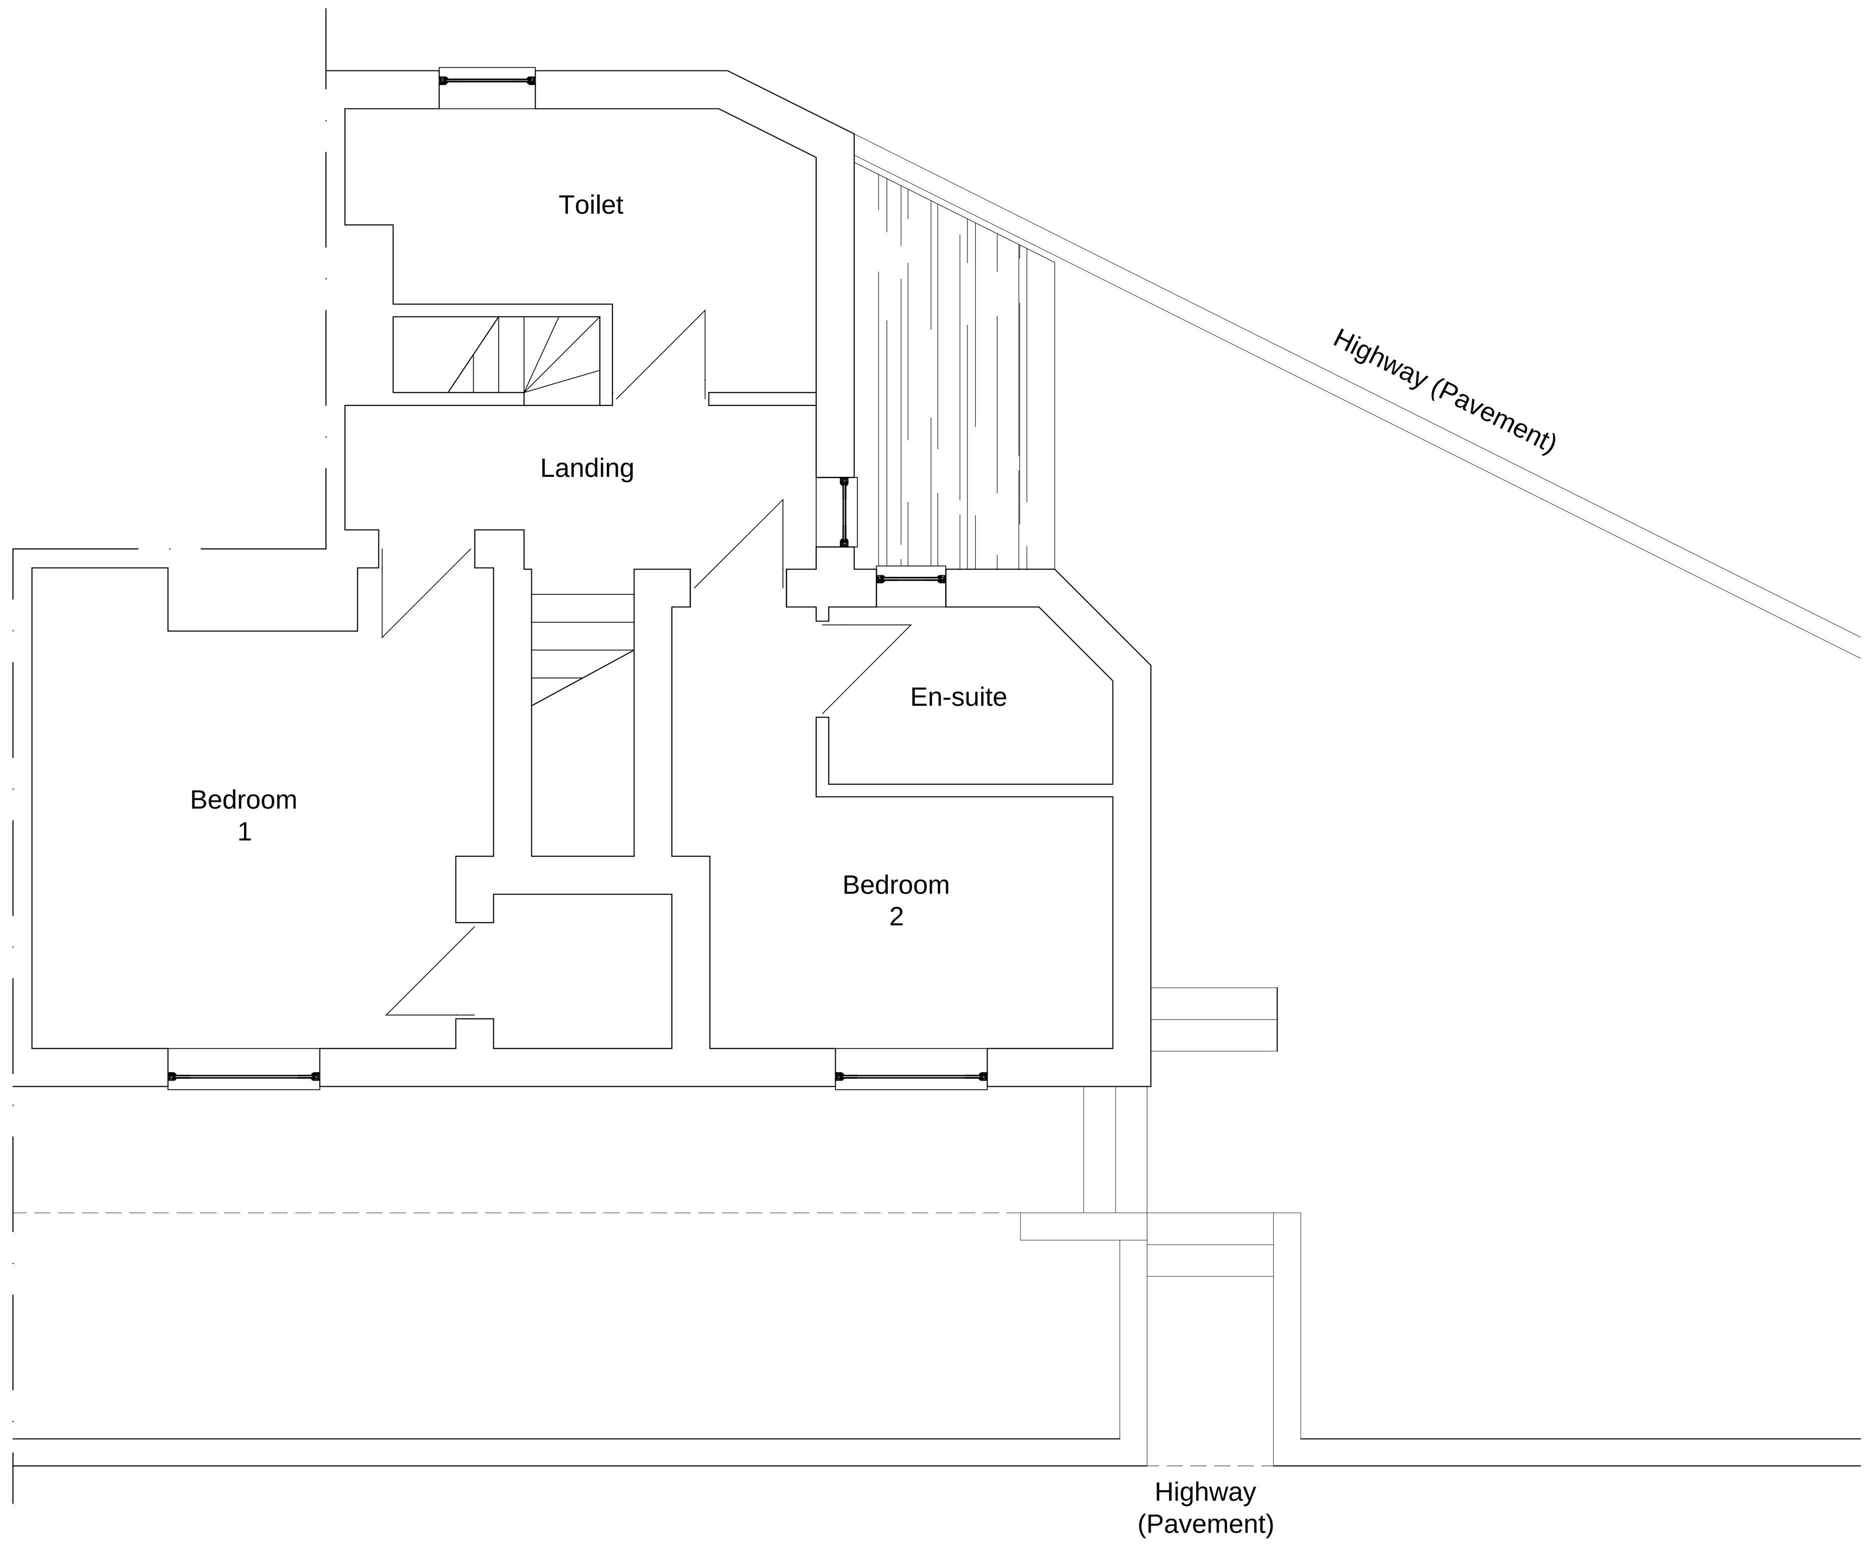

EXISTING FIRST
FLOOR PLAN
1:50

REV	DATE	AMENDMENTS	BY	APR'D
BR0	01/01/13	Inaugral Issue	WH	-

M twelve developments
architectural consultants

22 Wellthorne Avenue
Ingbirchworth
Sheffield
South Yorkshire
S36 7GH

08432 899 435 :t
0872 115 7104 :f
enquiry@mtwelvedevelopments.co.uk :e
www.mtwelvedevelopments.co.uk :w

Registered Company: 7141399

CLIENT :

Neil and Catherine Oldham
142 Green Road
Penistone, Sheffield

PROJECT :

Side Extension to
142 Green Road
Penistone
Sheffield, S36 6BG

TITLE :

Existing Plans

DRAWN BY :	WH	APPROVED BY :	
DATE :	14/12/12	DATE :	14/12/12
SCALE :	As Shown	ORIGINAL DRAWING SIZE 841 x 594 - A1	
DRAWING No :	12-221 (PL) 001	REV.	PL0

DO NOT SCALE : All Dimensions to be checked on site

CAD FILE REF. 12-221\CAD