
Copyright - These drawings were originally prepared by others and the client has given M & P authorisation to use same.

M & P accept no liability for their accuracy.

These drawings are for Planning purposes only and should not be used for any other purposes.

SCALE 0m 4m 8m 12m

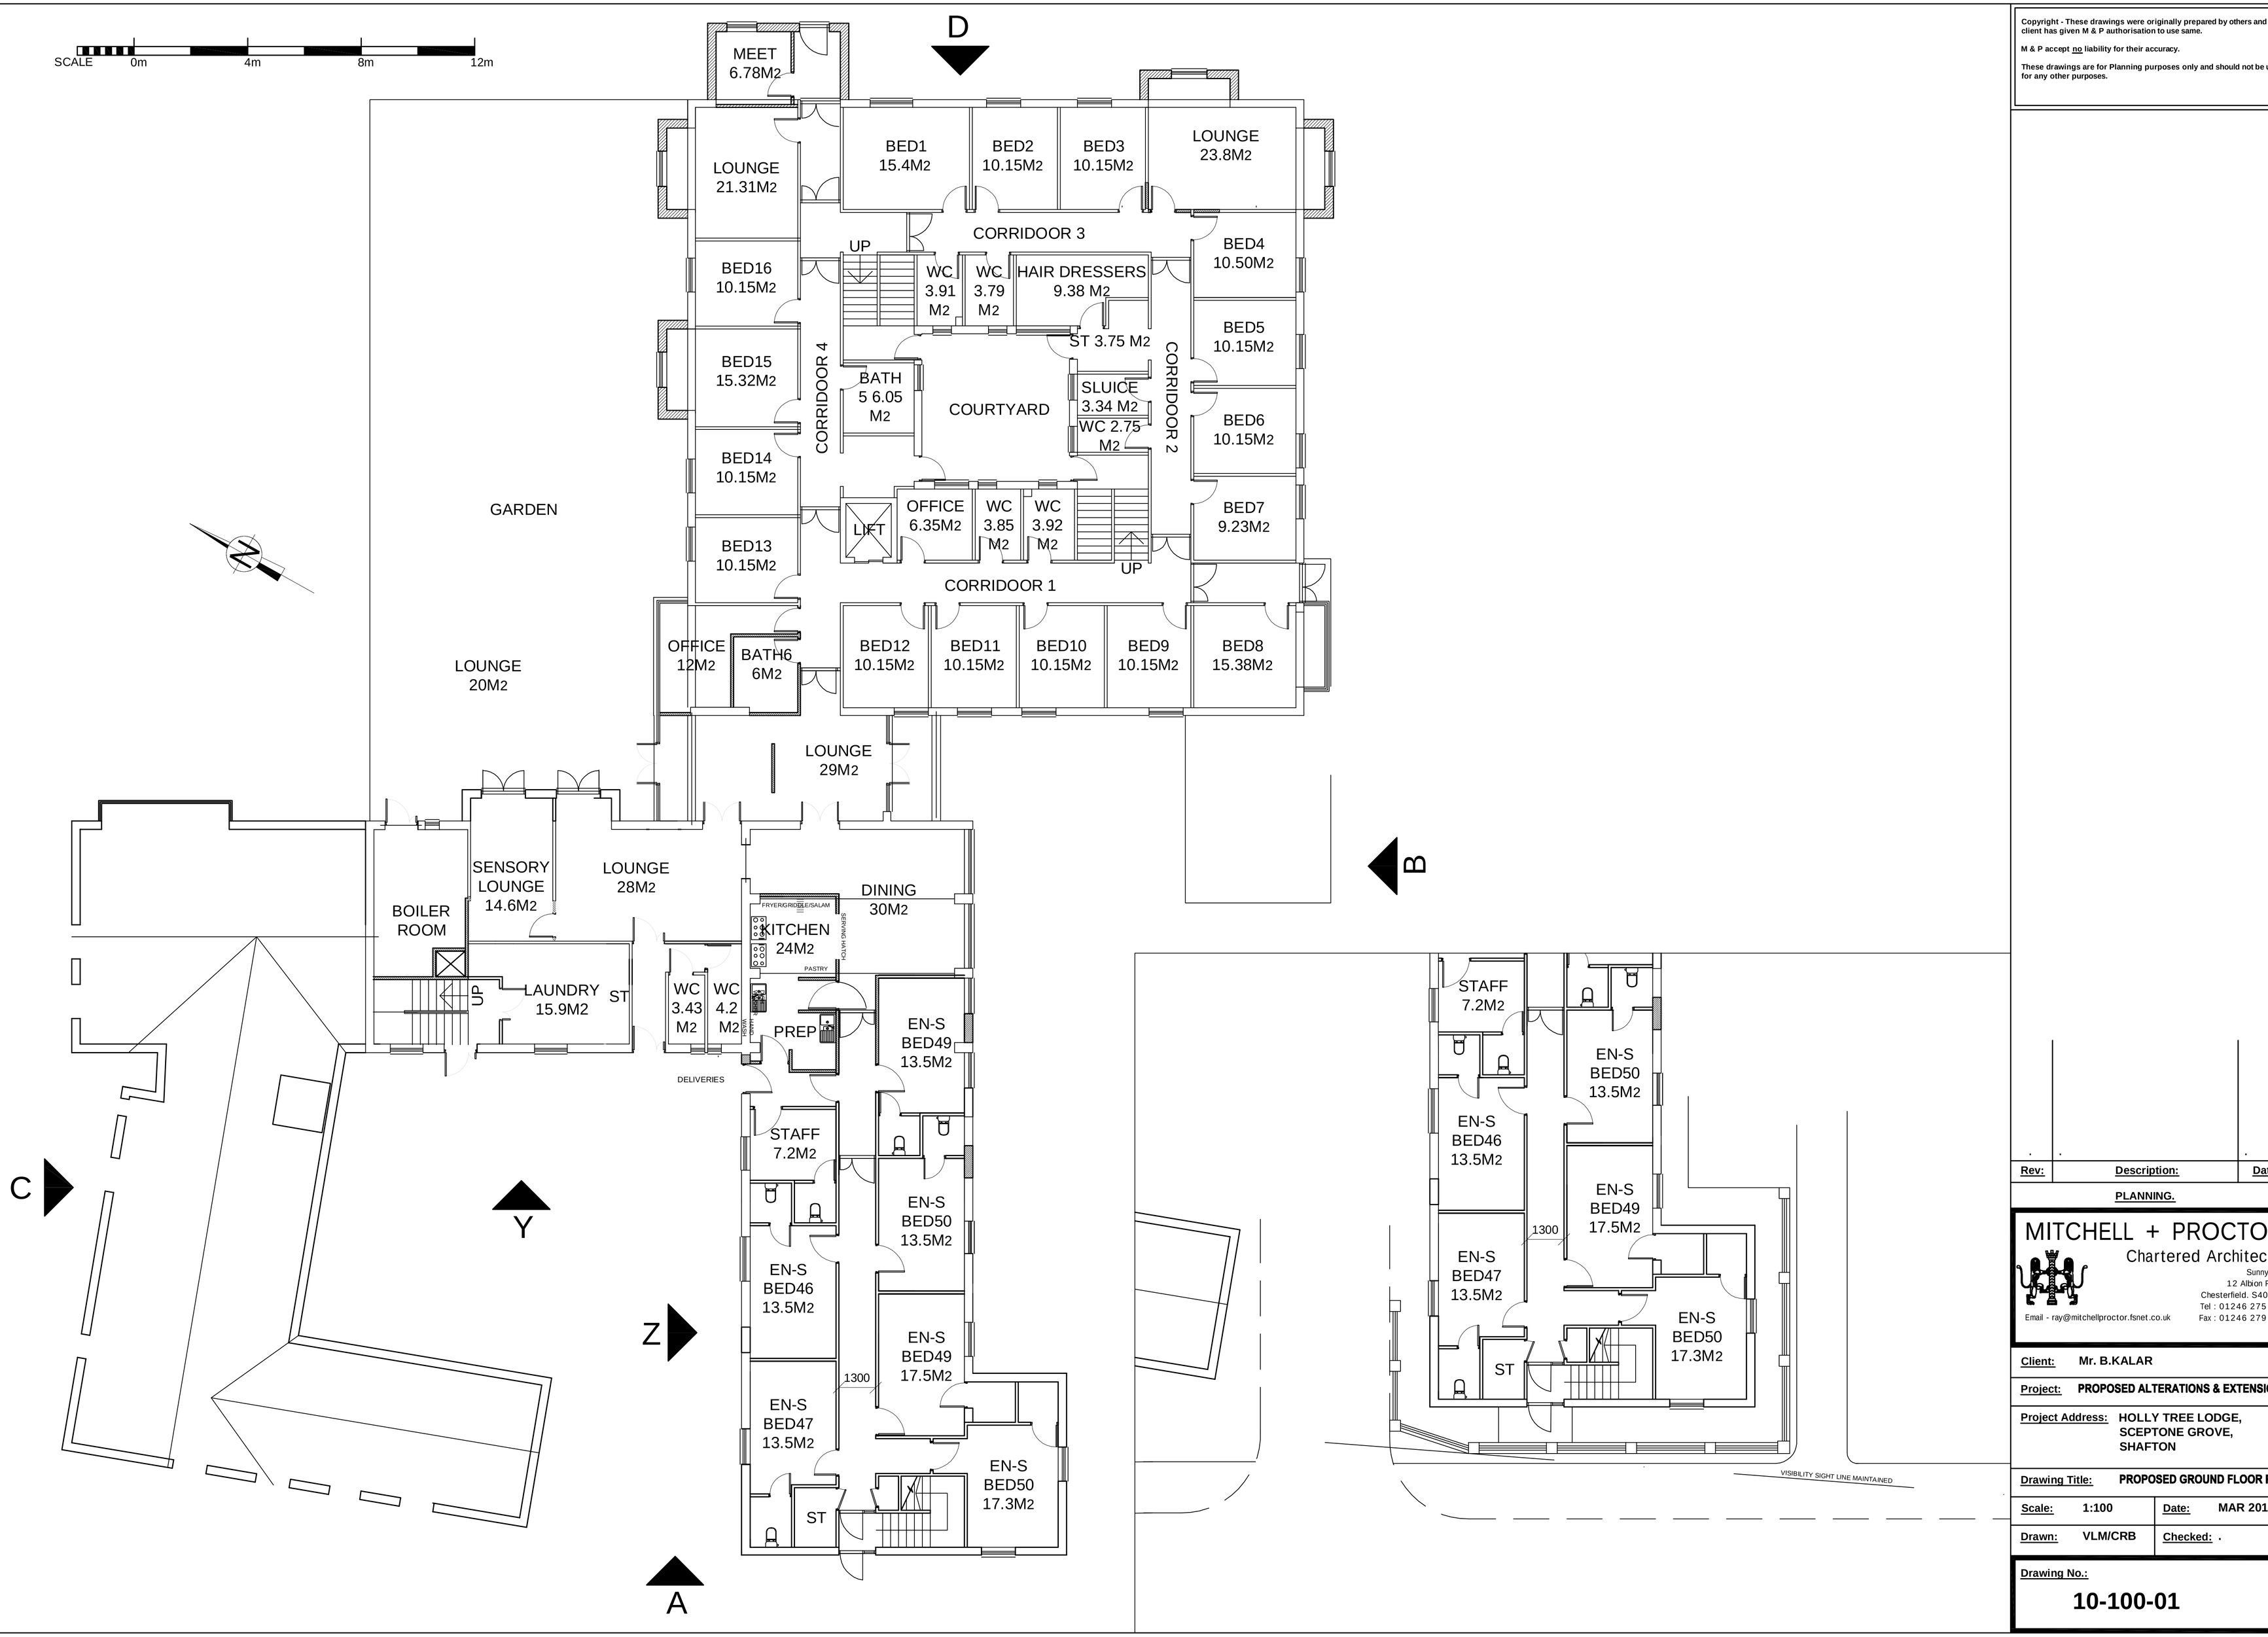

Rev:	Description:	Date:
.	.	.

PLANNING.

MITCHELL + PROCTOR
Chartered Architects.
Sunnybank.
12 Albion Road.
Chesterfield. S40 1LJ.
Tel : 01246 275 107
Fax : 01246 279 252
Email - ray@mitchellproctor.fsnet.co.uk

Client:	Mr. B.KALAR
Project:	PROPOSED ALTERATIONS & EXTENSIONS
Project Address:	HOLLY TREE LODGE, SCEPTONE GROVE, SHAFTON
Drawing Title:	PROPOSED GROUND FLOOR PLAN
Scale:	1:100
Date:	MAR 2010
Drawn:	VLM/CRB
Checked:	.

Drawing No.:

10-100-01

PDF created with pdfFactory Pro trial version www.pdffactory.com