
ATS Euromaster - Barnsley - Existing Elevations

Copyright Spencer Signs Ltd. 2010

Specification


Existing Elevations
for Planners Reference

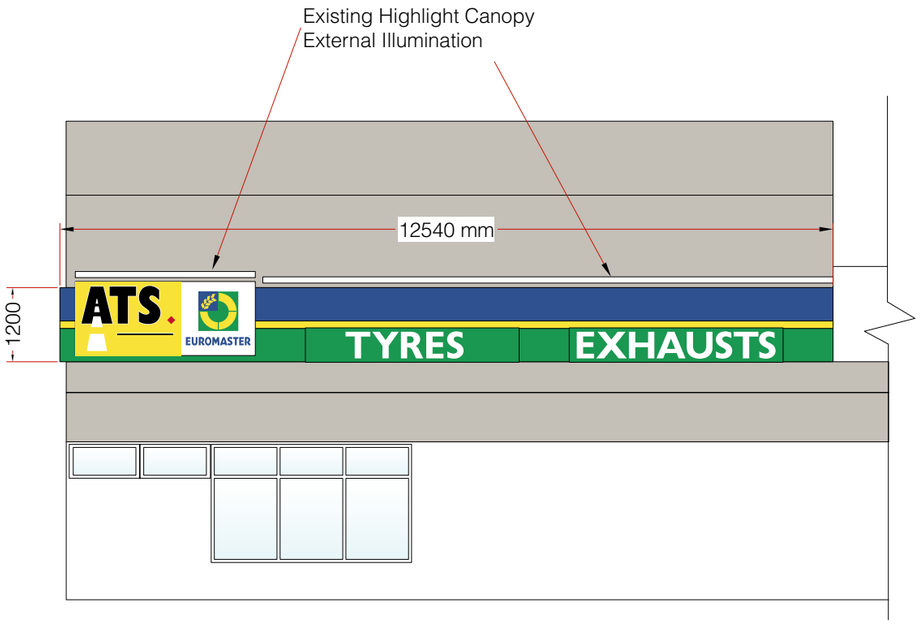

EXISTING R/H Side Elevation



Existing Signs

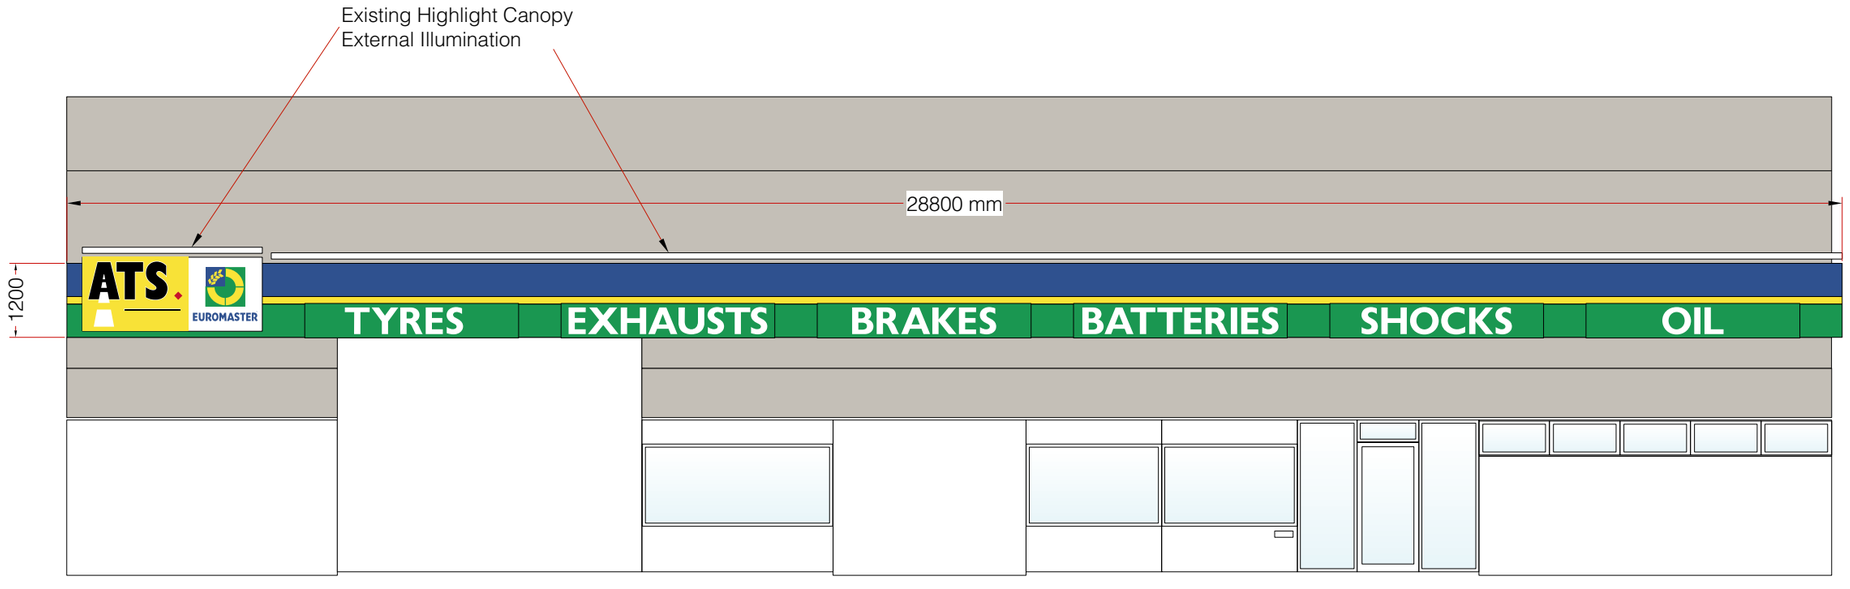

EXISTING Front Elevation

SPENCER SIGNS
Unit 1, 70 Scarborough St.,
Hull, HU3 4TG
Tel. 01482 325797
www.spencersigns.co.uk
email: design@spencersigns.co.uk

Client	ATS Euromaster
Project	Huddersfield Road Barnsley
Date	22/12/2010
DRG. NO.	48618
Drawn By	C Wallis
Scale	1:100 @ A3
Drawing Status	PLANNING

Rev.	Date	Initial	Revision Detail

Production Notes

Colours

This Drawing & information contained may not be copied or used without prior consent from Spencer Signs. Colour shown may not accurately match any colour references. Sizes in mm unless stated otherwise.