
Graphical Scale **1:50**

0 1 2 3 4 5 6m


All drawings should be read in conjunction with the entire **PL Series** drawings. Full details and specifications will be provided following approval of the planning application and through a formal Building Control submission prior to commencement of site works & construction.

- Ownership Boundary
- Existing Property
- Adjacent Buildings
- Proposed Development

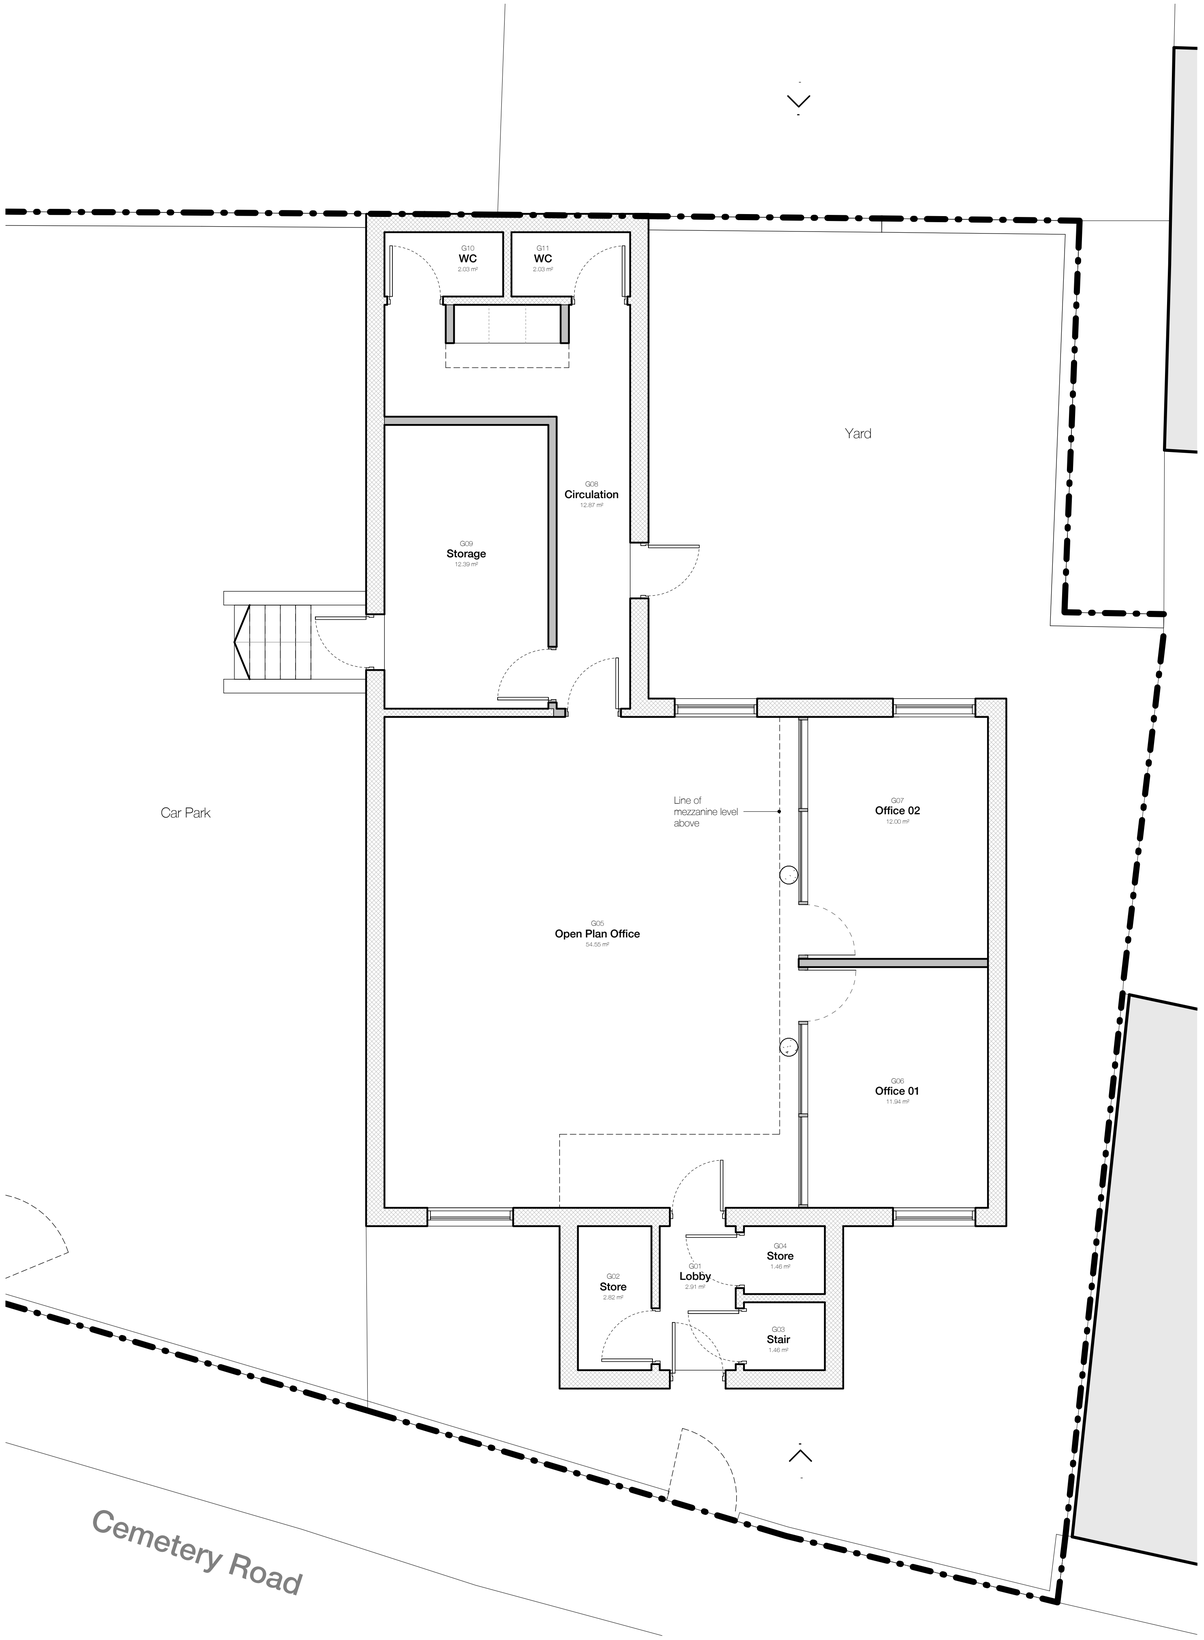

Proposed Ground Floor Plan

1 : 50

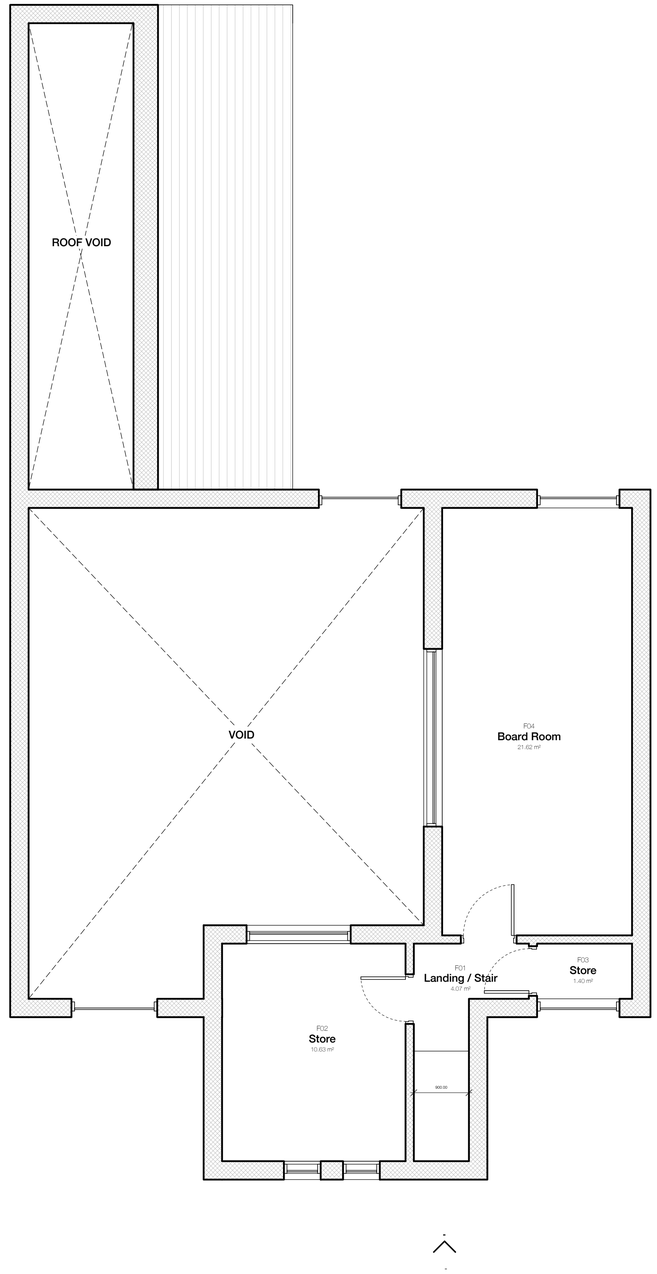

Proposed First Floor Plan

1 : 50

Rev	Description	Date	By

5/03

Planning

Information | Comment | Approval | Tender | Construction | As-Built

Client
Yates Dry Wall

Project
0081 - 001 Conversion of Wombwell Pentacostal Church to Office Accommodation

Sheet No. PL - 005 | Rev.

Proposed Floor Plans

Drawn by	Date	Scale	Sheet Size
APR	20/10/15	1 : 50	A1