Rev A 11.04.2022 Amendments to design.
Rev B 15.04.2022 Update for planning submission.

Swimming Pool and Staircase Extension
Dale House Tivy Dale
Cawthorne
Barnsley

Design Proposals


Plans & Elevations

mbooth design
architectural design and building consultants
Fairfield House
Berneslai Close Barnsley
S70 2FL
Tel: 07881898300
E: mark@mboothdesign.co.uk


Scale 1:200 and 1:100 @ A1 Drawn MJB
Date March 2021 Ref. 21.22
Dwg No. **P5** Rev. **A**

0cm 2cm 4cm 6cm


Copyright mboothdesign. All dimensions in millimeters unless otherwise stated. Dimensions for setting out in existing buildings are to be checked and verified on site.

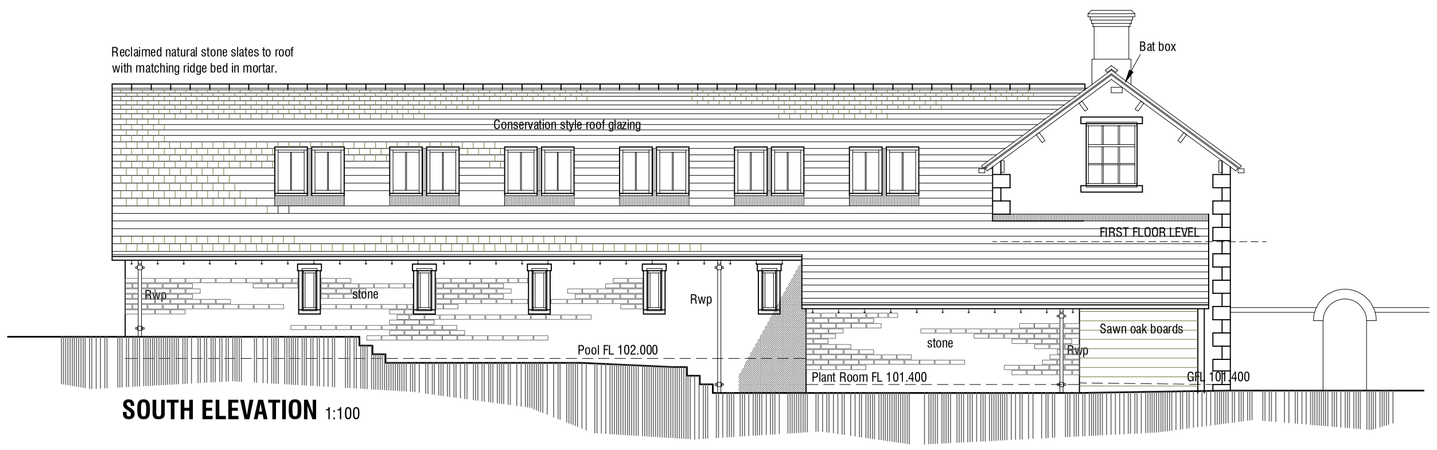

SOUTH ELEVATION 1:100

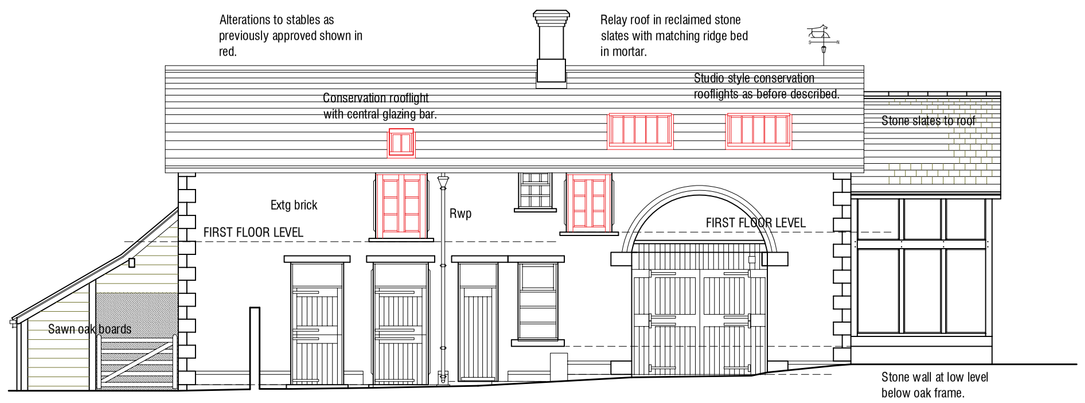


EAST ELEVATION 1:100

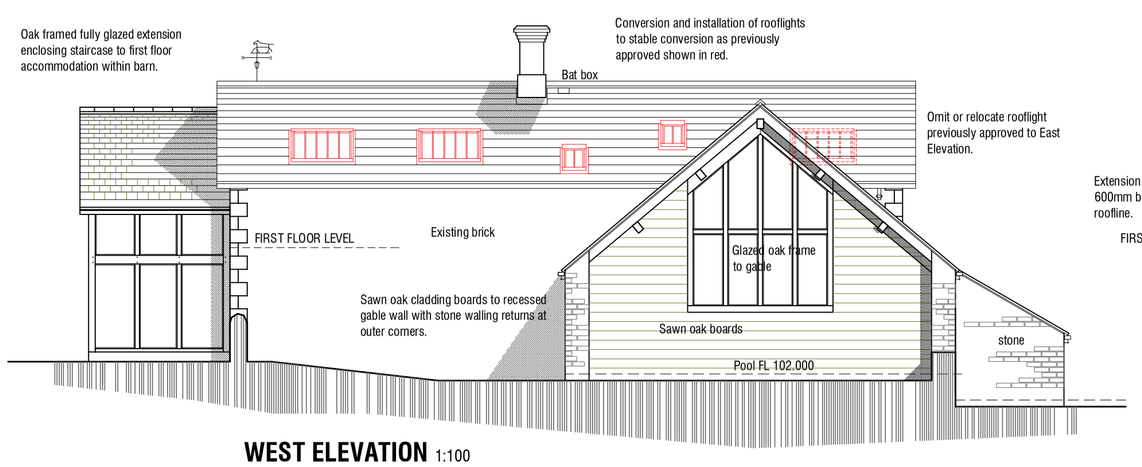


WEST ELEVATION 1:100




NORTH ELEVATION 1:100

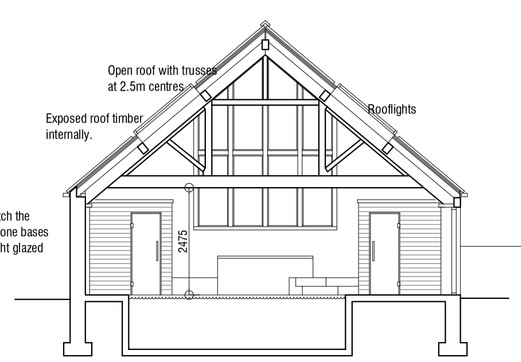


Typical Section A 1:100

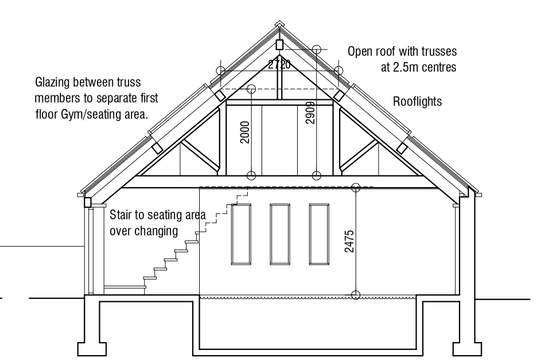


Typical Section B 1:100

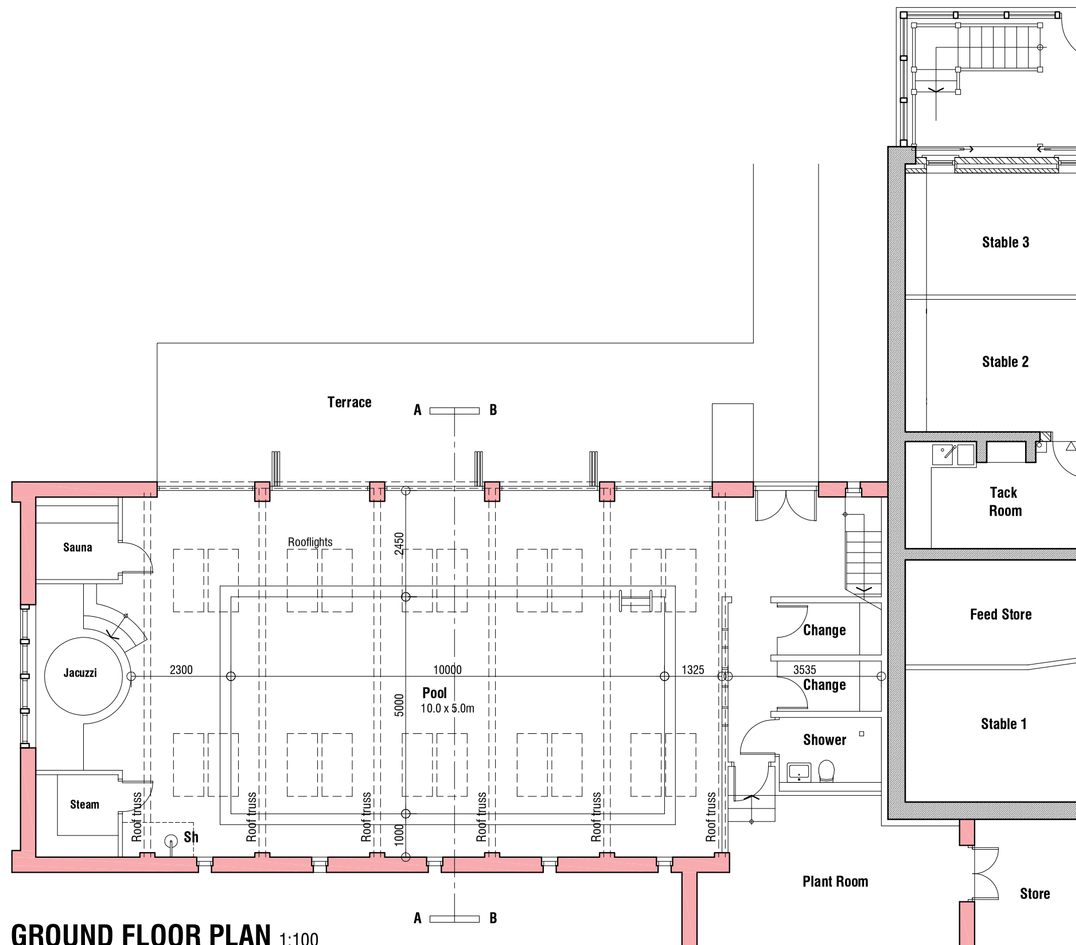

GROUND FLOOR PLAN 1:100

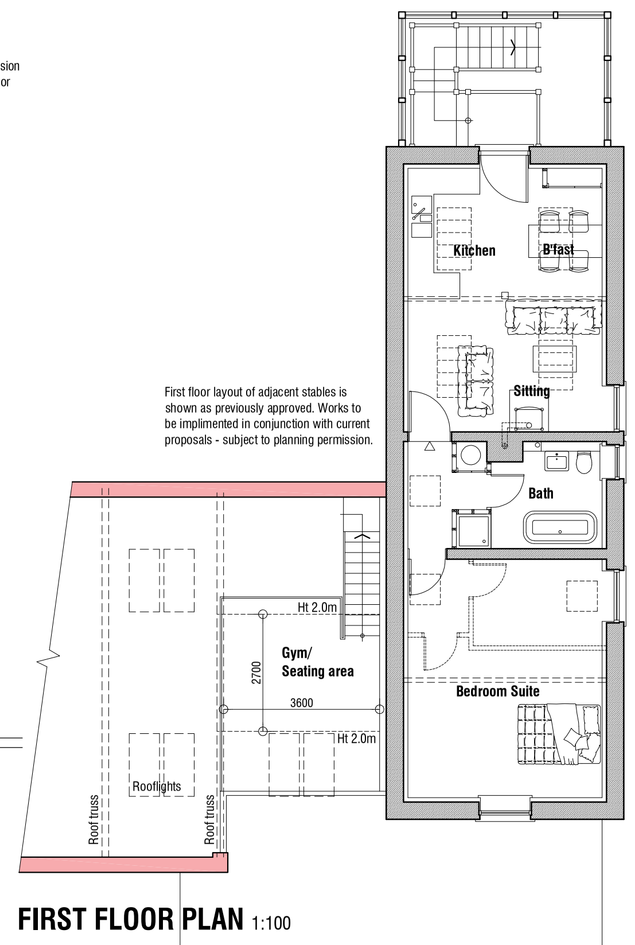

FIRST FLOOR PLAN 1:100

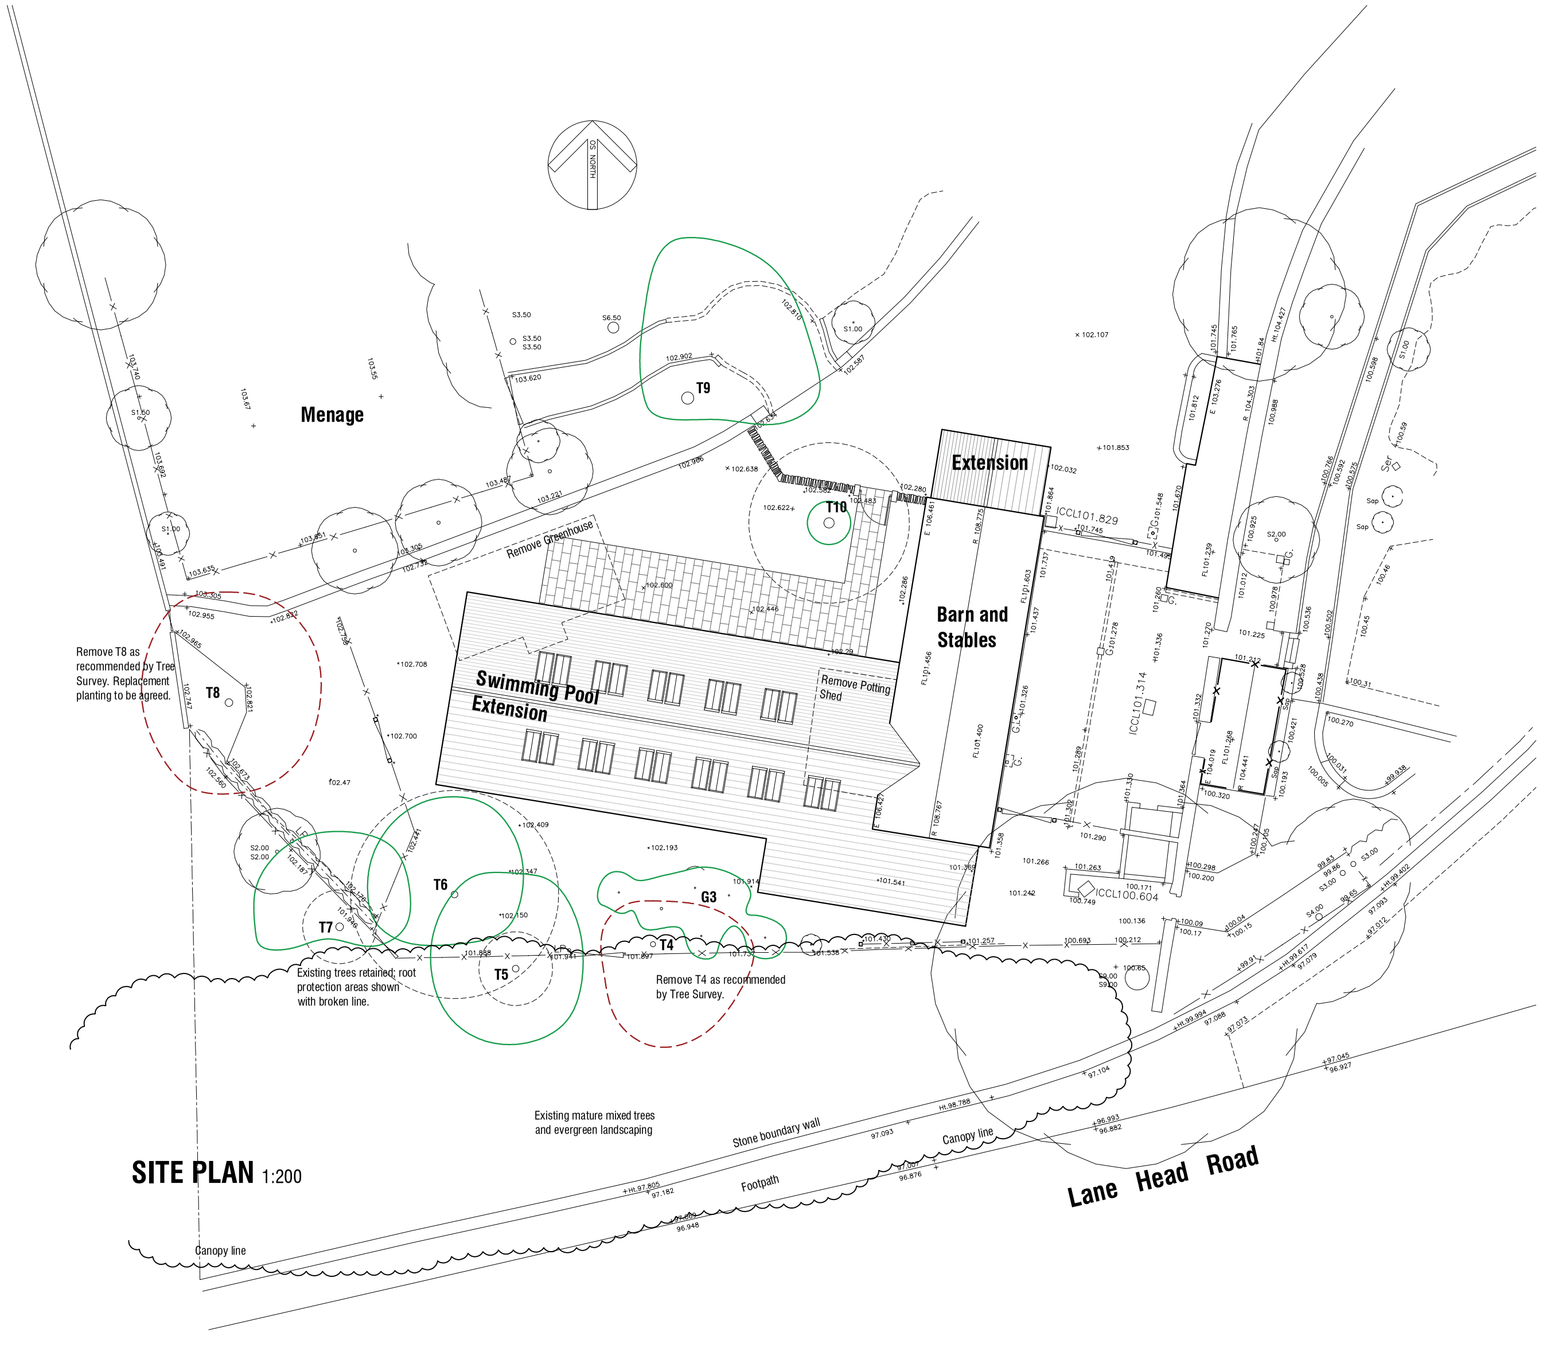

SITE PLAN 1:200