

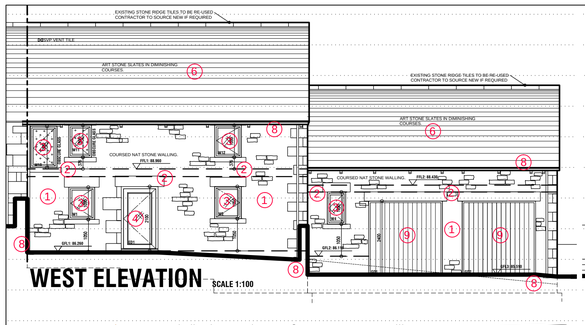



WEST ELEVATION SCALE 1:100

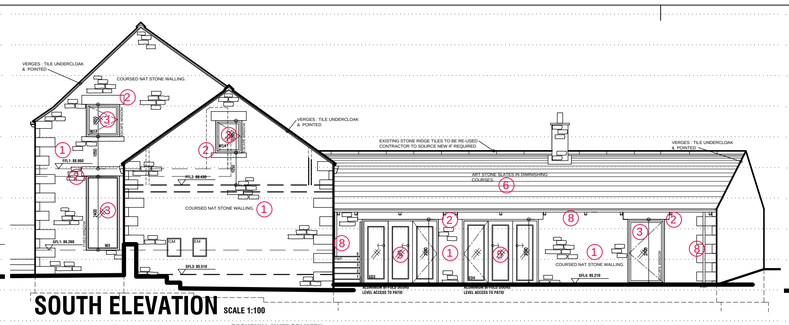


SOUTH ELEVATION SCALE 1:100

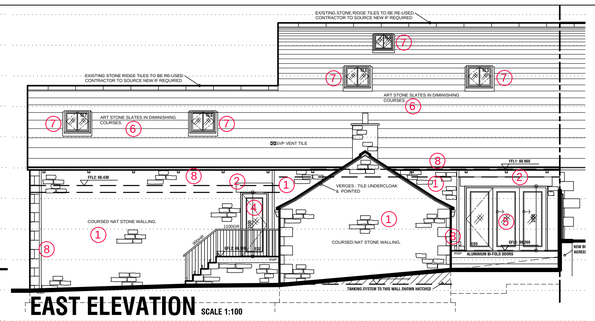

EAST ELEVATION SCALE 1:100

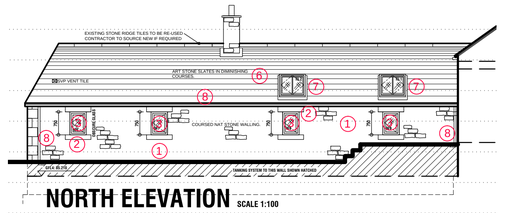

NORTH ELEVATION SCALE 1:100

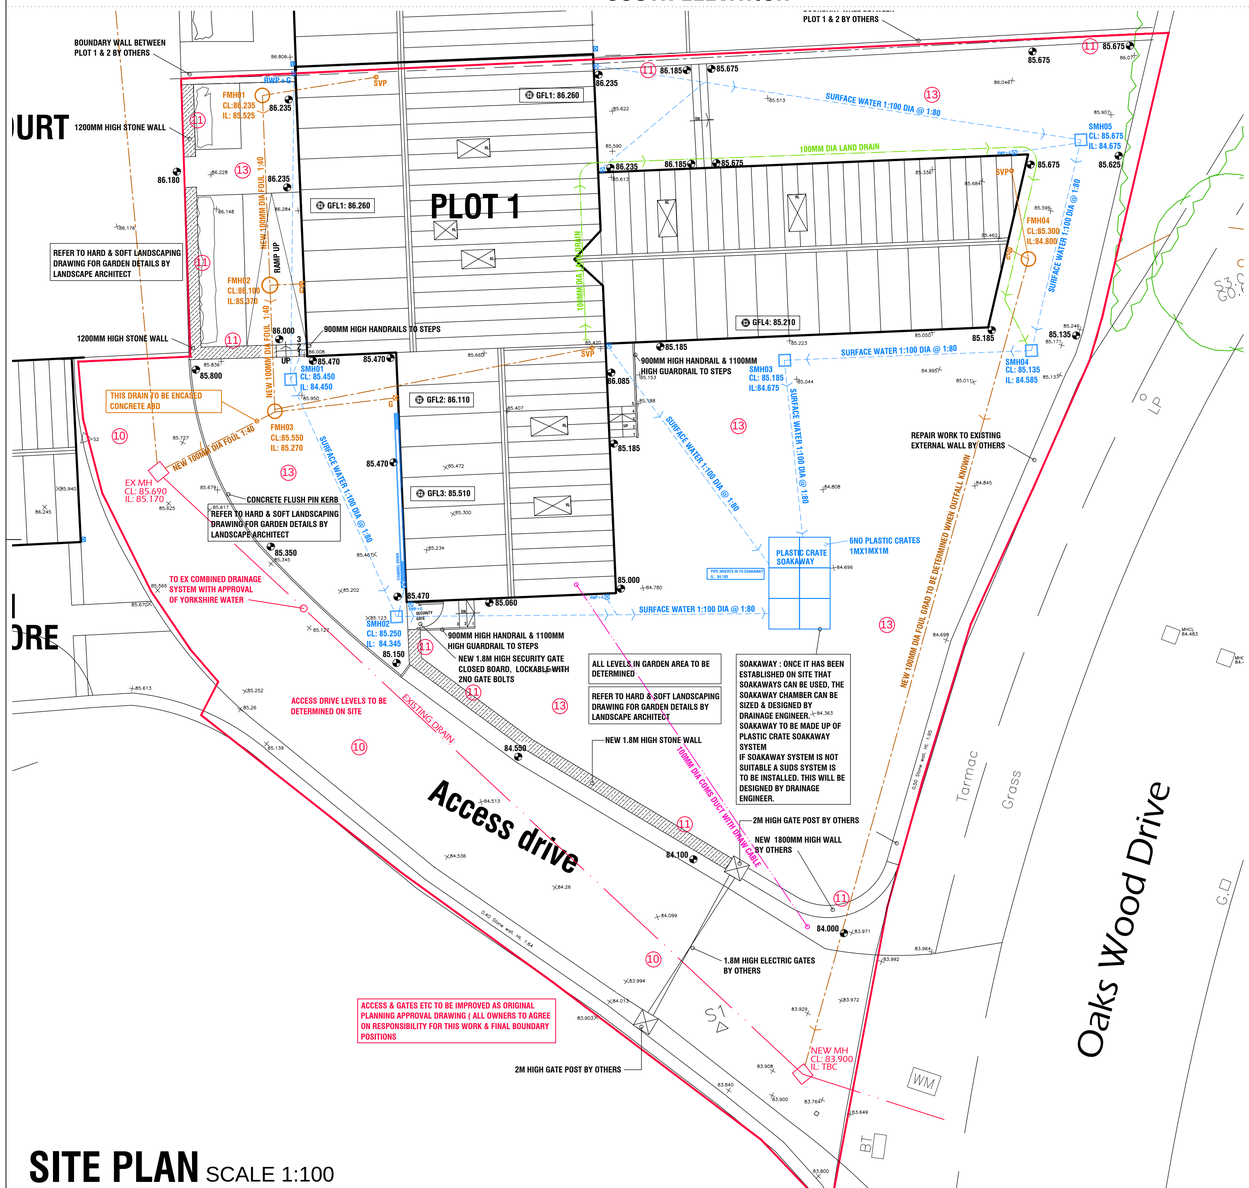

SITE PLAN SCALE 1:100

MATERIALS BARN CONVERSION WORKS :-

1. WALLS : NATURAL STONE WALLS STONE RE-USED FROM EXISITNG DEMOLISHED BARN
2. HEADS & CILLS : NATURAL STONE HEADS & CILLS NEW & RE-USED FROM EXISITNG DEMOLISHED BARN
3. WINDOWS : DARK STAINED HARDWOOD WINDOWS SET MIN 75MM IN REVEAL
4. DOORS : DARK STAINED HARDWOOD DOOR & FRAME SET MIN 75MM IN REVEAL.
5. BI-FOLDING DOORS : POWDER COAT ALUMINIUM DOORS & FRAME (COLOUR TO BROWN MATCH TIMBER WINDOWS & DOORS.
6. ROOF COVERING : GREY ARTIFICIAL STONE SLATES.
7. VELUX CONSERVATION ROOF LIGHTS SET RECESSED IN ROOF.
8. BLACK UPVC OGEE PROFILE GUTTERS & BLACK ROUND DOWN PIPES
9. ROLLER SHUTTER GARAGE DOORS COLOUR BROWN TO MATCH NEW BARN WINDOWS & DOORS

SITE PLAN
10. PARKING COURT & SHARED ACCESS : BONDED GRAVEL
11. GARDEN WALLS : NATURAL STONE WALLS STONE RE-USED FROM EXISITNG DEMOLISHED BARN
12. PAVED AREAS : NATURAL STONE PAVERS NEW & RE-USED FROM DEMOLITION WORKS
13. REFER TO LANDSCAPE PLAN

NYP

Chartered Institute of Architectural Technologists
Registered Practice

1. THIS DRAWING AND THE COPYRIGHTS AND PATENTS THEREIN ARE THE PROPERTY OF NYP ARCHITECTURAL SERVICES LLP REGISTERED IN ENGLAND AND WALES No. 4631338 AND MAY BE USED OR REPRODUCED ONLY UNDER CONTRACT.

2. CONTRACTORS AND SUB-CONTRACTORS MUST CHECK AND AGREE ALL DIMENSIONS BEFORE PREPARING SHOP DRAWINGS OR COMMENCING WORK ON SITE

3. CONTRACTORS ARE RESPONSIBLE FOR INFORMING THE DESIGNER OF ANY DISCREPANCY DISCOVERED ON THIS DRAWING OR BETWEEN THIS DRAWING AND ANY OTHER RELATED DOCUMENT ISSUED UNDER THE STANDARD FORM OF CONTRACT IN RESPECT OF THE WORK.

4. WRITTEN DIMENSIONS ONLY ARE TO BE USED FROM THIS DRAWING. IF IN ANY DOUBT ASK FOR CLARIFICATION.

Notes.

Revisions.

Date	Suffix	Description	Date	Suffix	Description

NYP ARCHITECTURAL SERVICES
The Grove, High Street, Dodworth, Barnsley, S75 3RQ. Tel: 01226 200989. E-mail : scott@nypas.co.uk / stephen@nypas.co.uk

Project. PLOT 1 OAKS FARM OAKSWOOD DRIVE, DARTON BARNSLEY S75 5PT	Client. MR & MRS EXLEY	
Drawing Title. MATERIALS DRAWING	Date. OCTOBER 2017	Scale. AS INDICATED
	Ref. 03/33 / Dwg. No. M01	Rev.

SHEET SIZE A1