Notes:

PLANNING DRAWINGS - THIS DRAWING SHOULD NOT BE USED FOR ANY OTHER PURPOSES THAN THAT SPECIFIED HERE

COPYRIGHT - THIS DRAWING MAY NOT BE REPRODUCED OR MODIFIED IN WHOLE OR PART BY ANY PERSON OR ORGANISATION WITHOUT THE ARCHITECTS CONSENT. ISUING COPIES TO THIRD PARTIES MAY NOT BE DONE WITHOUT THE ARCHITECTS CONSENT

Revision: –

Revision List:

0 5m

Project/ Client: 307 Manchester Road / Orrell

Drawing Title: Elevations - Existing


Drawing Number: 2029/TP/004

Scale at A3: 1:100


Date: Feb 17



North Elevation - Existing

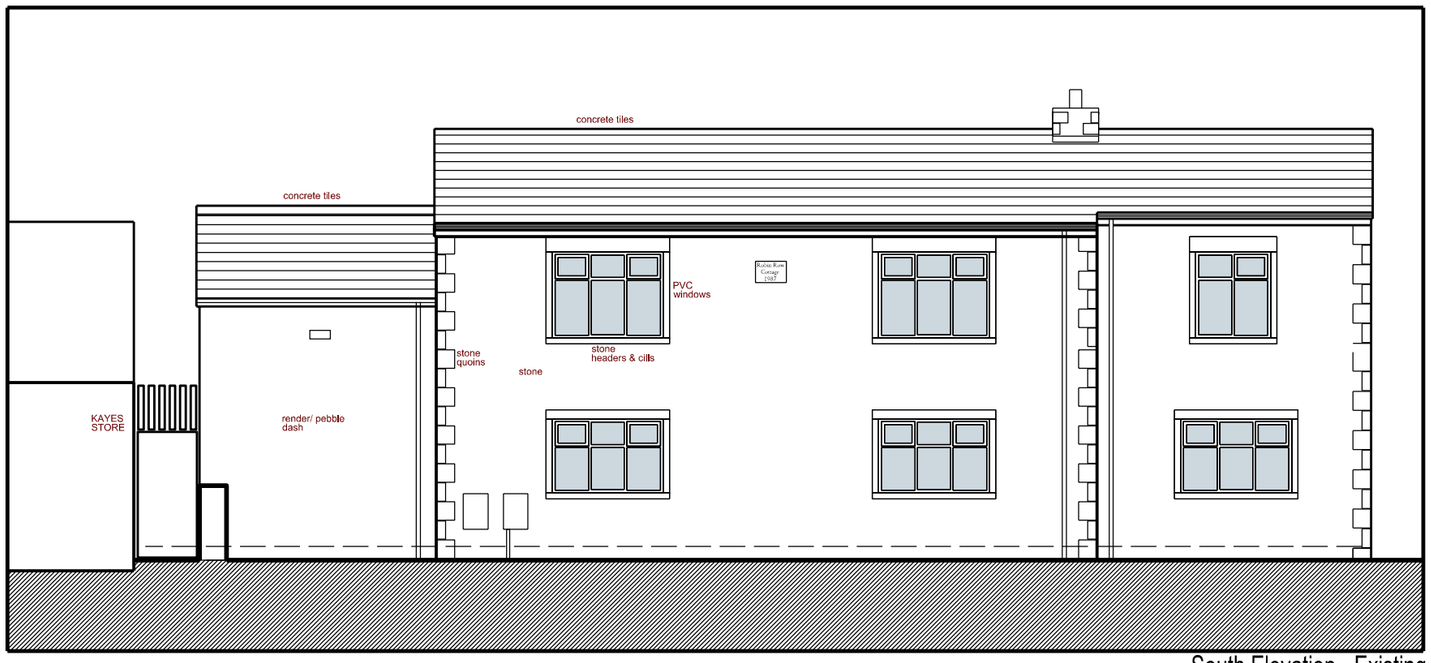

South Elevation - Existing

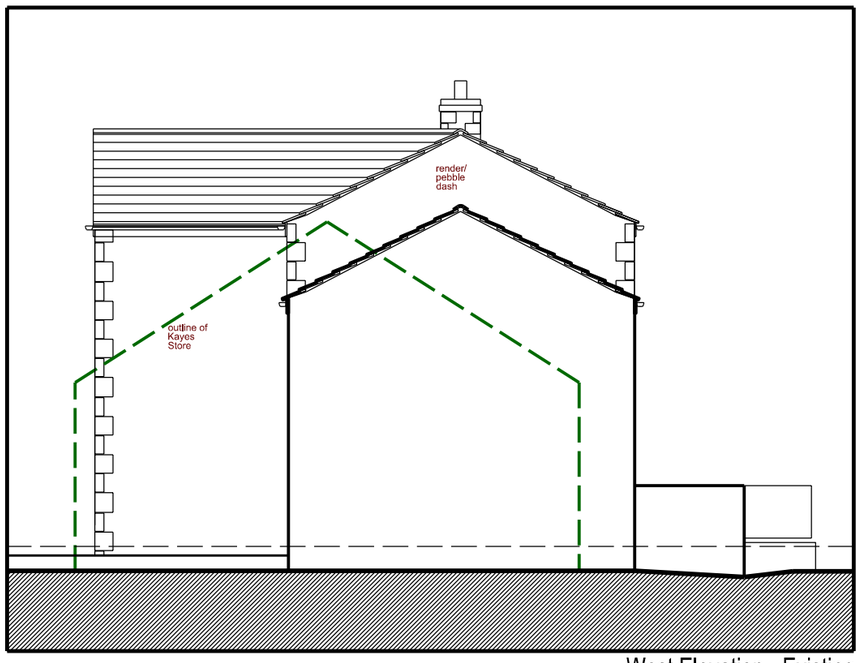

West Elevation - Existing

DSA design space architecture t: +44 (0)1226 762697 e:info@designspacearchitects.co.uk www.designspacearchitects.co.uk