
Drawing No.	Rev No.
MMP001 -001	



INDICATIVE ONLY

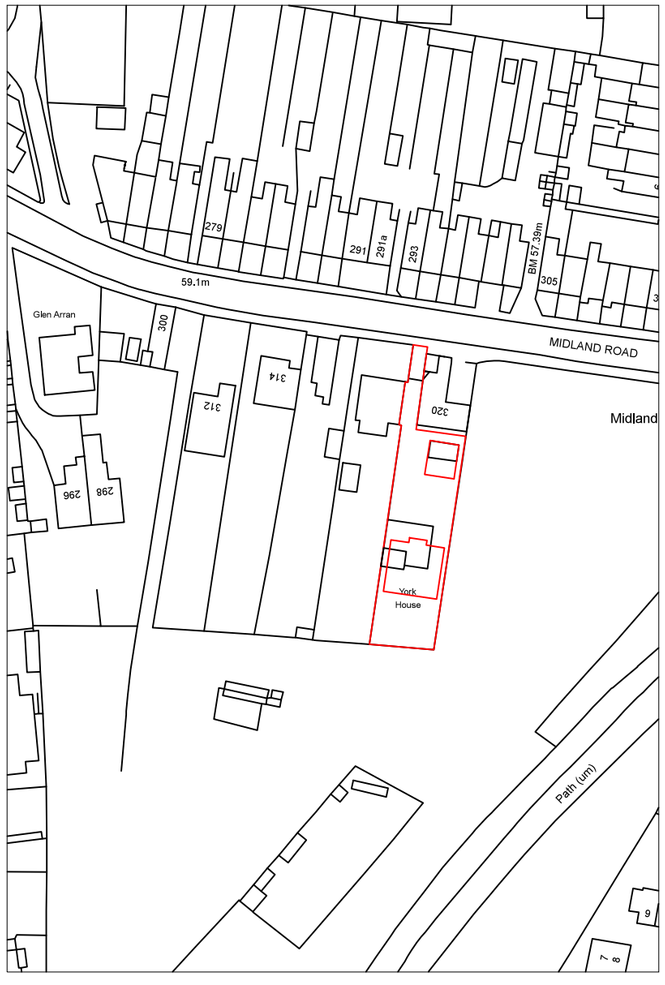


LOACATION PLAN
SCALE 1:1250 AT A3

PROPOSED NEW DWELLING AREA 120m^2

PROPOSED NEW GARAGE AREA 42m^2

SITE AREA 640m^2

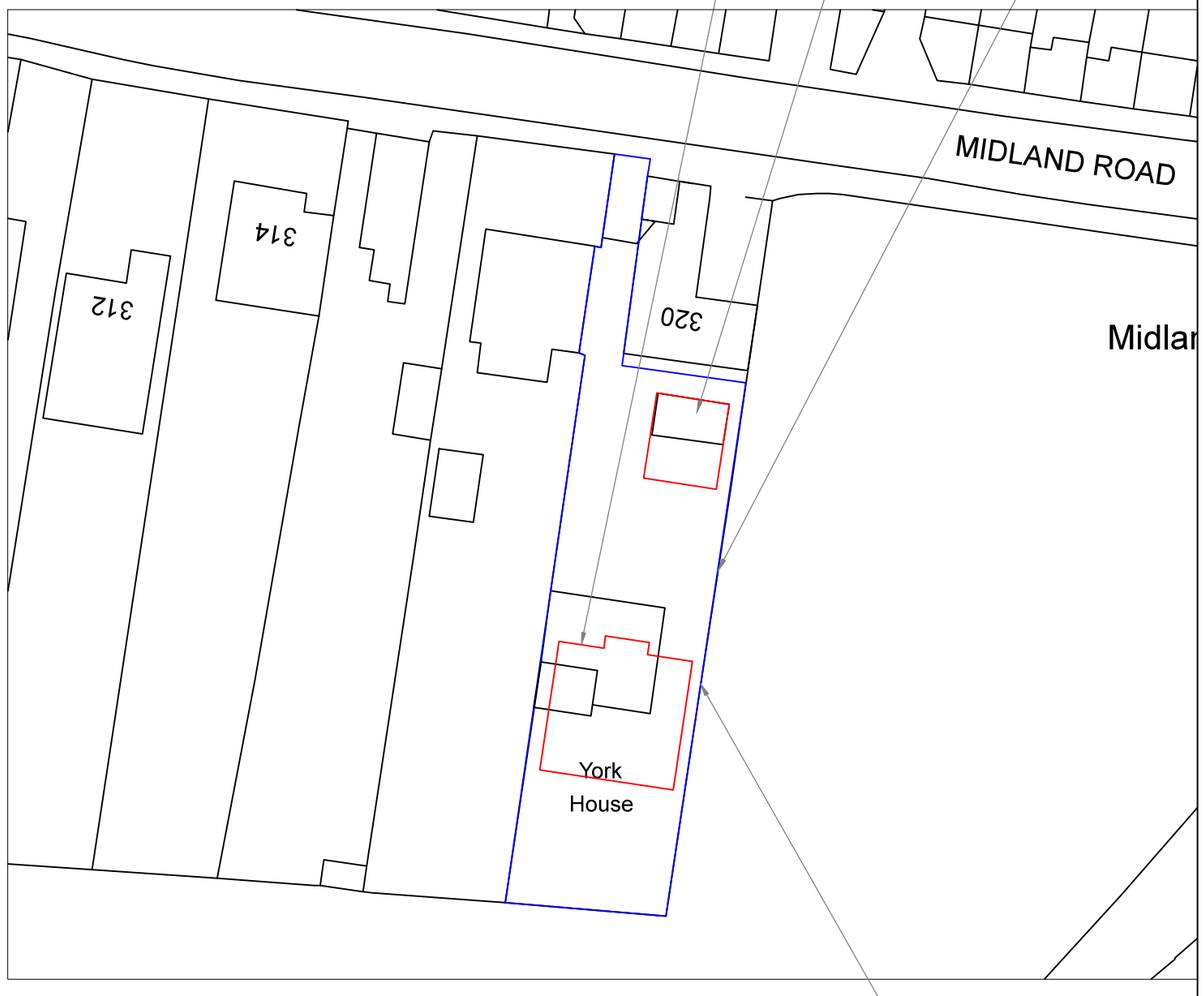

EXISTING HOUSE AND GARAGE TO BE DEMOLISHED AND BRICKS RE-CYCLED TO BUILD PERIMITER WALL.

EXISTING 2m HIGH CONCRETE PANEL FENCE TO BE REPLACED BY 2m HIGH BRICK WALL

SITE PLAN
SCALE 1:500 AT A3

DO NOT SCALE: Contractor to check all dimensions and report any omissions or errors

NOTES

Rev	Description	By	Chk	App	Date

JRB DESIGNS Ltd
1 Saville Road
Cudworth
Barnsley
S72 8LT
Tel: 01226 383542
Fax: 01226 380078
Mob: 07970 541192
Email: john@jrbdesigns.co.uk

This drawing is copyright. © jrbdesigns Ltd.

Client
MR M PATTISON

Drawing Title
SITE PLANS

Address
YORK HOUSE MIDLAND RD
ROYSTON
BARNSLEY
S71 4DR

Project Title:
PROPOSED DETACHED HOUSE & DETACHED DWELLING

Purpose of Issue:
PLANNING

Drawing Status
FIRST ISSUE

Scale at A3	Drawn By	Date	
AS SHOWN	JRB	21/11/2016	
Checked By	Date	Approved By	Date
	21/11/2016		21/11/2016
Project No.	Drawing No.		Revision
MMP001	001		

APPROVAL [X] INFORMATION [ ] TENDER [ ] CONTRACT [ ] CONSTRUCTION [ ]