

Drawing No.	Rev No.
MRK001 -004	

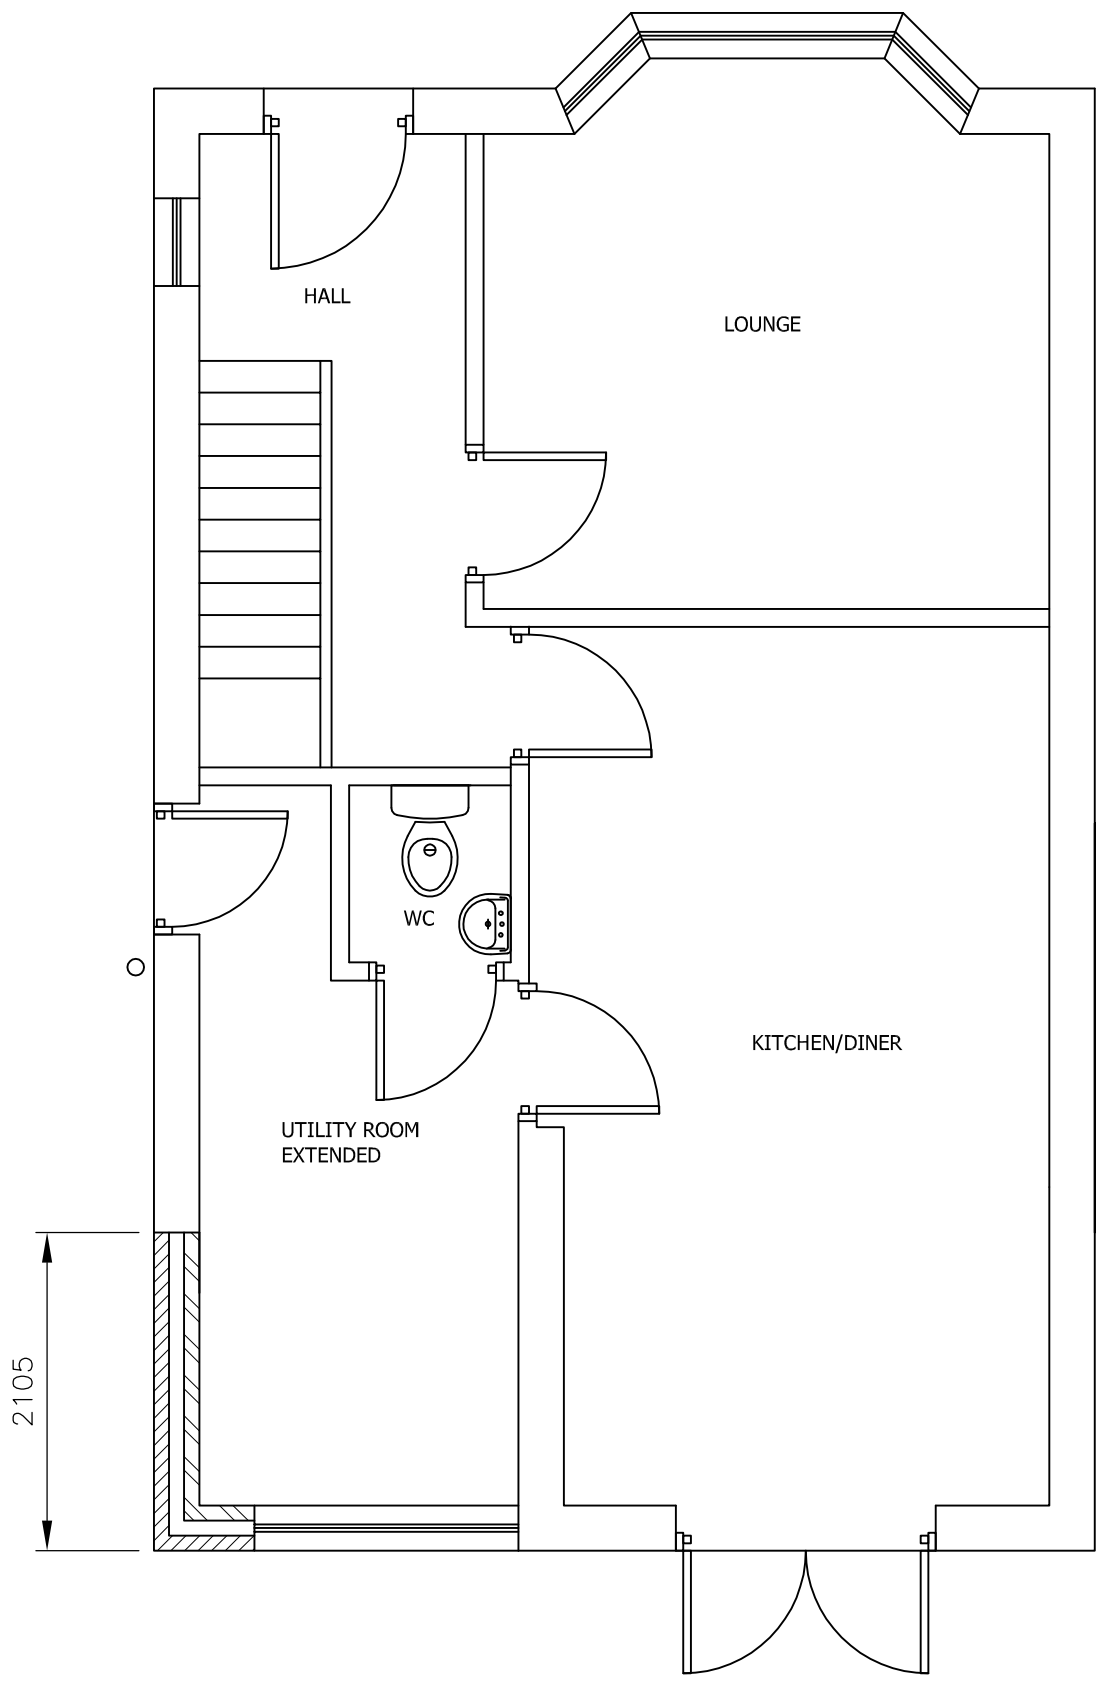

PROPOSED GROUND FLOOR PLAN
SCALE 1:50 AT A3

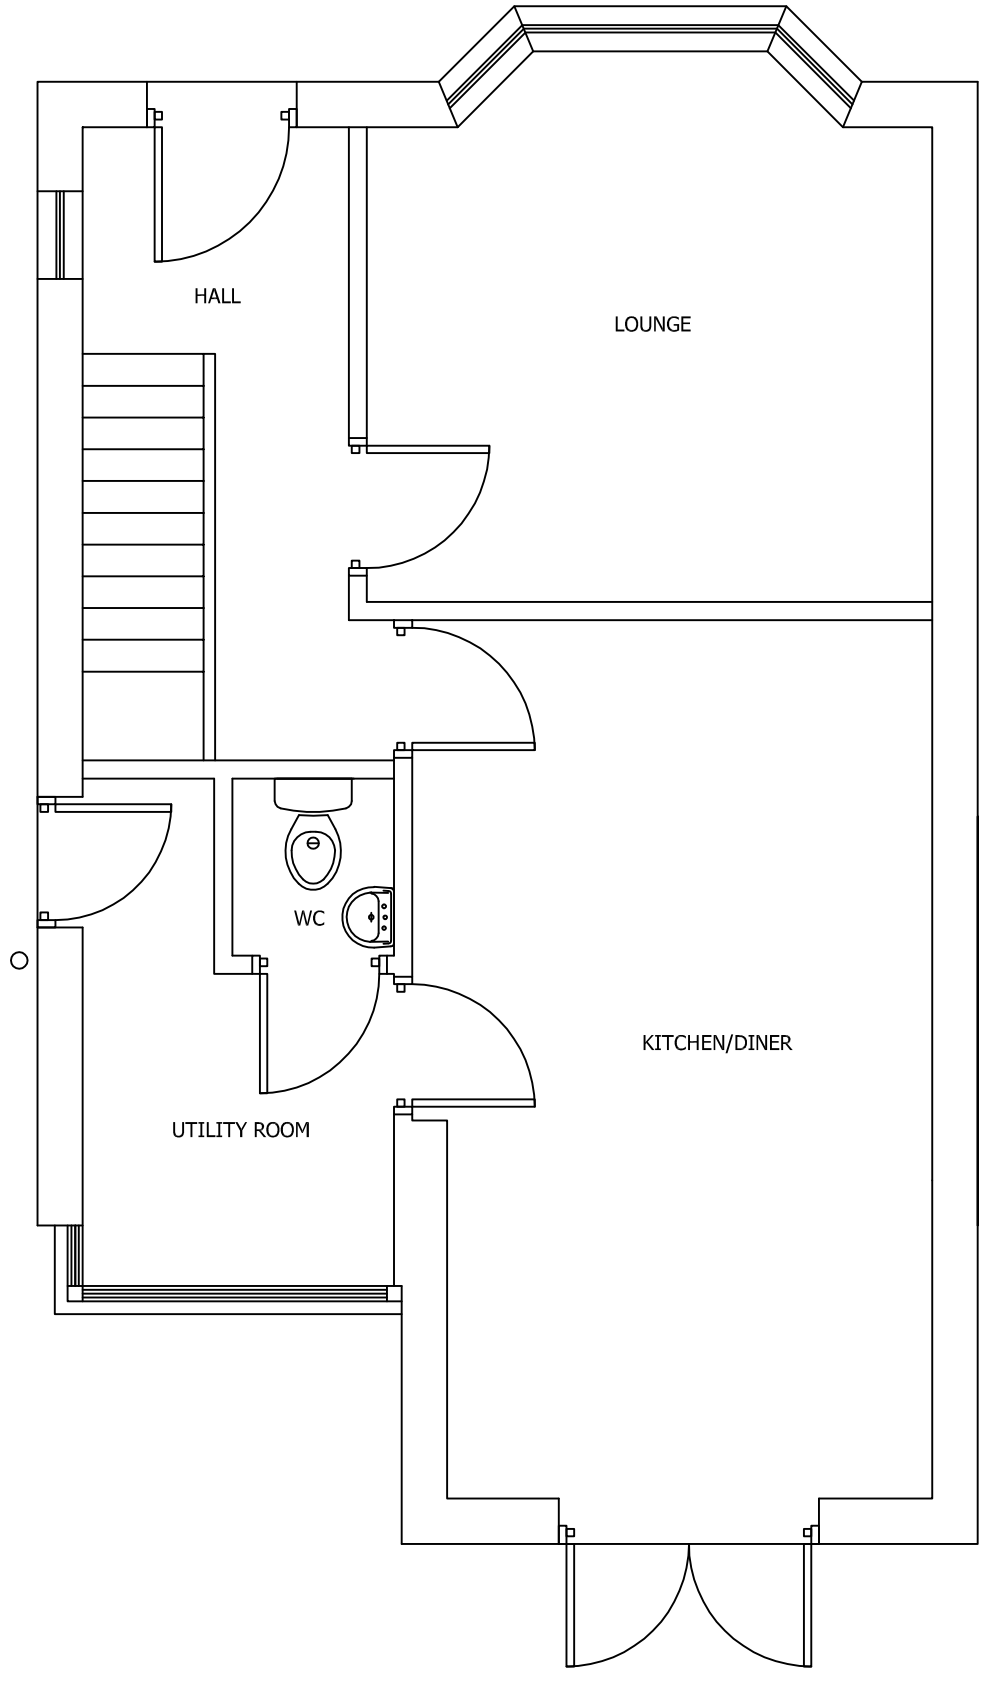

EXISTING GROUND FLOOR PLAN
SCALE 1:50 AT A3

DO NOT SCALE: Contractor to check all dimensions and report any omissions or errors

NOTES

Rev	Description	By	Chk	App	Date

JRB DESIGNS Ltd
166 Churchfield Lane
Darton
Barnsley
S75 5EA
Tel: 01226 383542
Fax: 01226 380078
Mob: 07970 541192
Email: john@jrbdesigns.co.uk

This drawing is copyright. © jrbdesigns Ltd.

Client
MR. R KAYE

Drawing Title
PROPOSED GF PLANS

Address
5 KIRKFIELD WAY
ROYSTON
BARNSLEY
S71 4NN

Project Title:
PROPOSED TWO STOREY REAR EXTENSION

Purpose of Issue:
PLANNING

Drawing Status
FIRST ISSUE

Scale at A3	Drawn By	Date	
AS SHOWN	JRB	28/09/2009	
Checked By	Date	Approved By	Date
RK	28/09/2009	RK	28/09/2009
Project No.		Drawing No.	Revision
MRK001		004	-

APPROVAL [X] INFORMATION [ ] TENDER [ ] CONTRACT [ ] CONSTRUCTION [ ]