

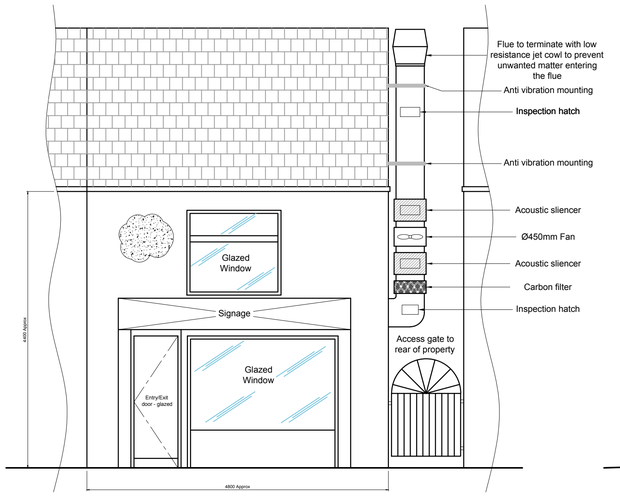


Front Elevation

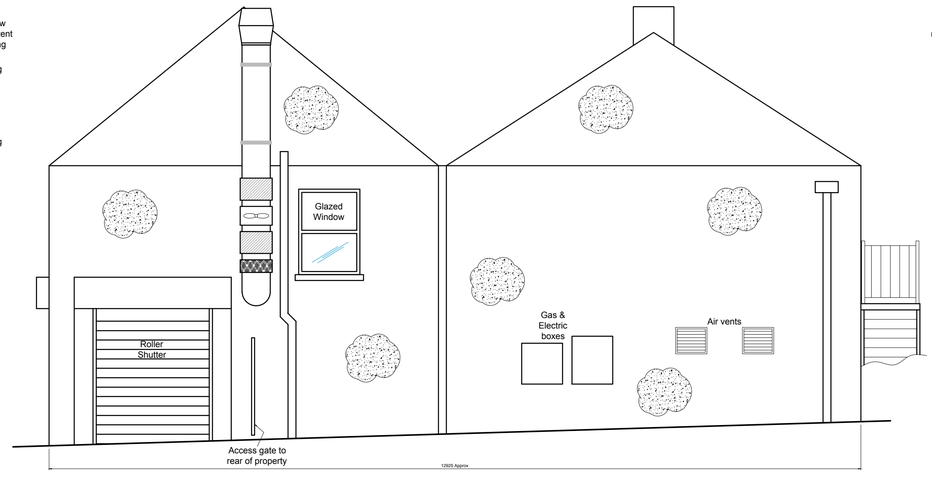

Side Elevation

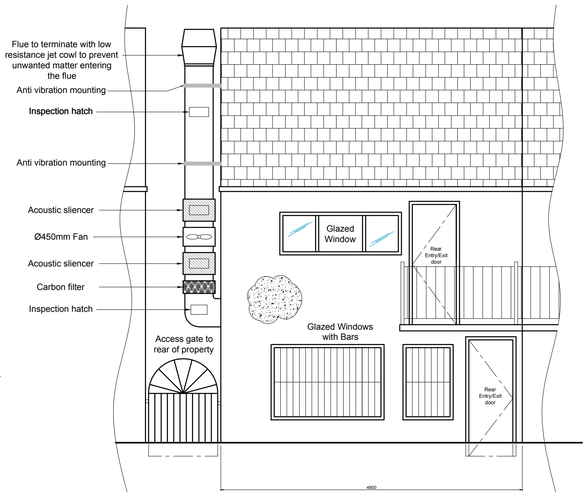

Rear Elevation

Express Catering Equipment

693 Attercliffe Road, Sheffield
S9 3RE, United Kingdom
Tel: 0114 2426661

This drawing is the property ofExpress Catering Eqipment. It must not be copied or duplicated, wholly or in part, without written permission.
© COPYRIGHT

N.B.

Dimensions to be checked on site and not scaled from this drawing.

Services specified are for guidance & only for equipment specified. IF IN DOUBT ASK.

Client: Edit

Job: 14 High Street, Hoyland, S71

Drawn: SW

Date: 19/07/2018

Scale: 1:50

Title: Proposed Extracion Details

Drawing No: EDIT

Rev:

Key to Symbols. (1)

- 13A SINGLE SOCKET
- ELECTRICAL POWER SUPPLY
- NATURAL GAS
- HOT & COLD WATER SUPPLY & DRAINAGE

Rev.	Date	Description