


west elevation

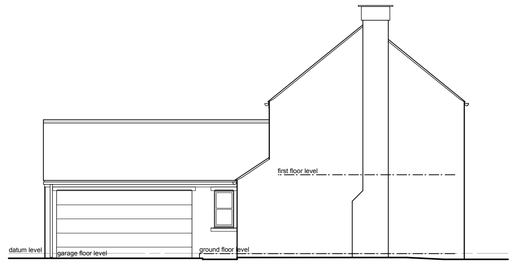


east elevation




south elevation




north elevation

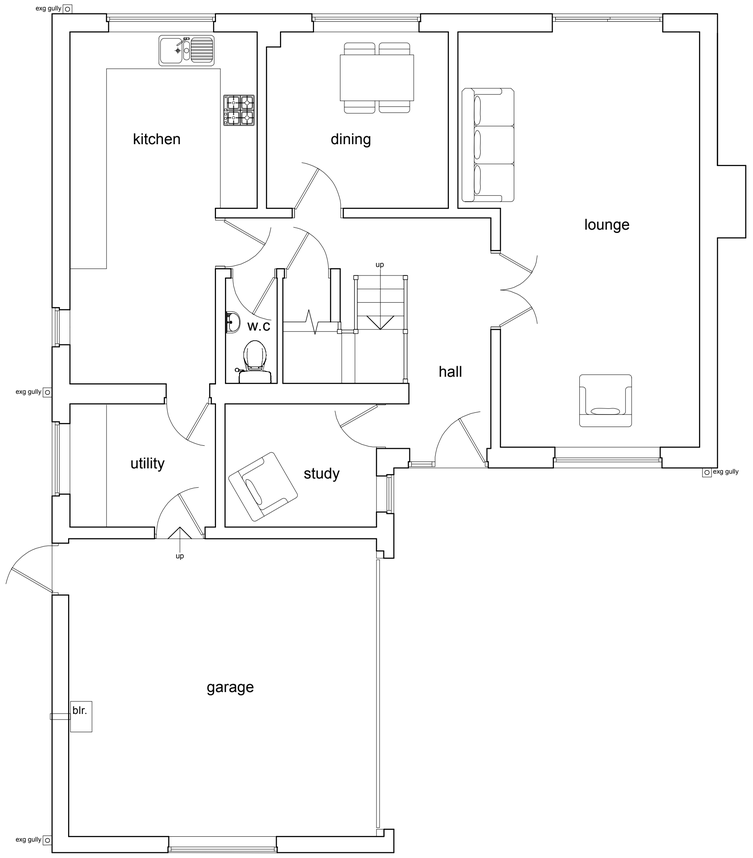

ground floor plan

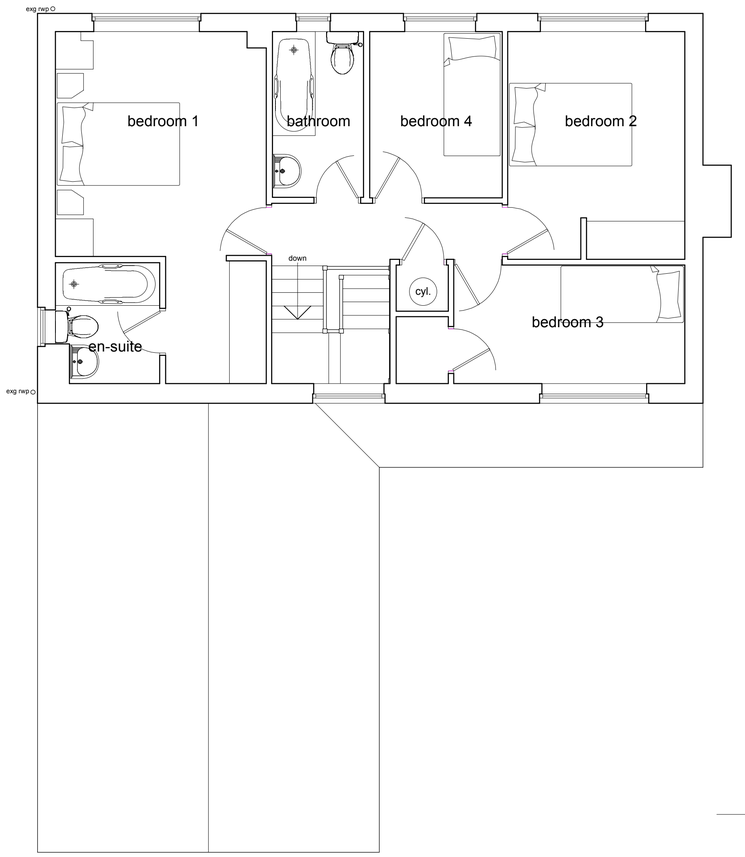

first floor plan

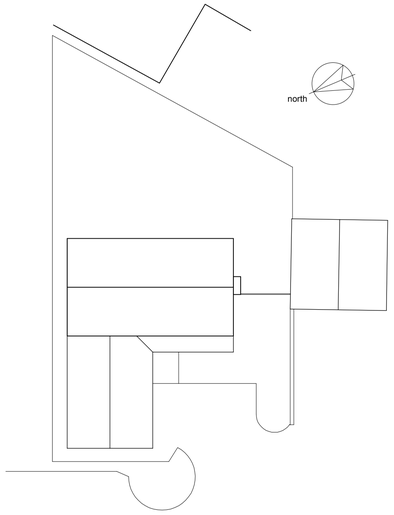

site plan
scale 1:200

0 1 2 3 4 5 meters
at a scale of 1:50

This drawing has been prepared specifically for the purpose of obtaining Planning Permission and/or Building Regulation Approval. Its suitability for other purposes, without supplementary details and specifications cannot be guaranteed. The Permissions and/or Approvals are beyond the Architects control, and no guarantee that such will be granted is given or to be inferred by reason of the preparation of this drawing. Only figured dimensions are to be used. All dimensions to be checked on site. This drawing together with the design is the property and copyright of the Architect and must not be reproduced without prior written permission.

status	description	date	dr by	app by
P01	Drawing originated	22.01.14	SD	NG

A+DP
ARCHITECTURE AND DESIGN PARTNERSHIP
RIBA Chartered Practice
THE OLD POLICE STATION 16 BRIDGE LANE HOLMFIRTH HD9 7AN
TELEPHONE
01484 685411
E-MAIL
admin@adp-architects.com
WEBSITE
www.adp-architects.com

PROJECT DETAILS

proposed extension and alterations
at
7 Church Heights, Hoylandswaine, Sheffield, S36 7LX
for
Mr I and Mrs A Richardson

DRAWING TITLE

general arrangement
as proposed

SCALE	DATE	SIZE	DRAWING NR
1:50 & 1:100	22 Jan 14	A1	13078D-01-P01