




Proposed West Elevation 1:50

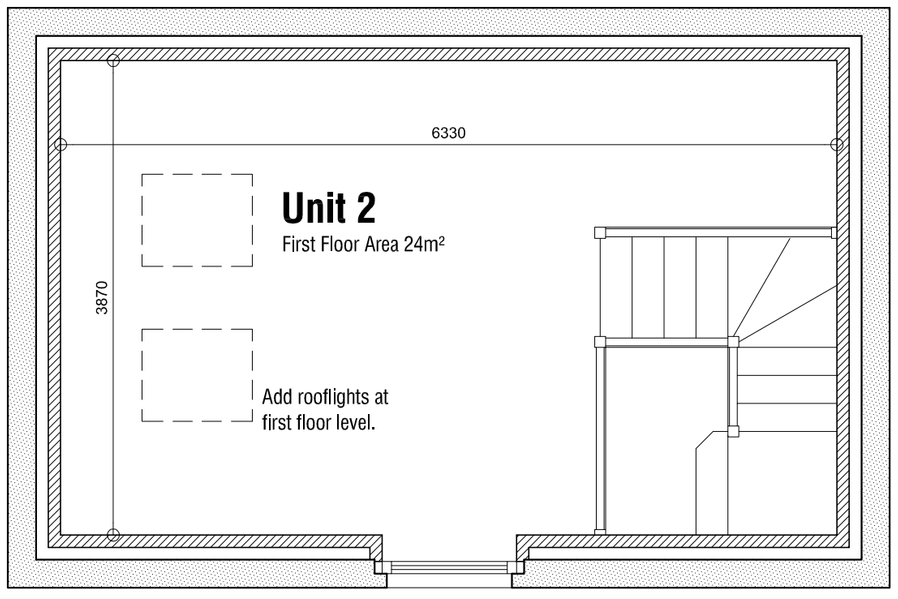

FIRST FLOOR PLAN 1:50

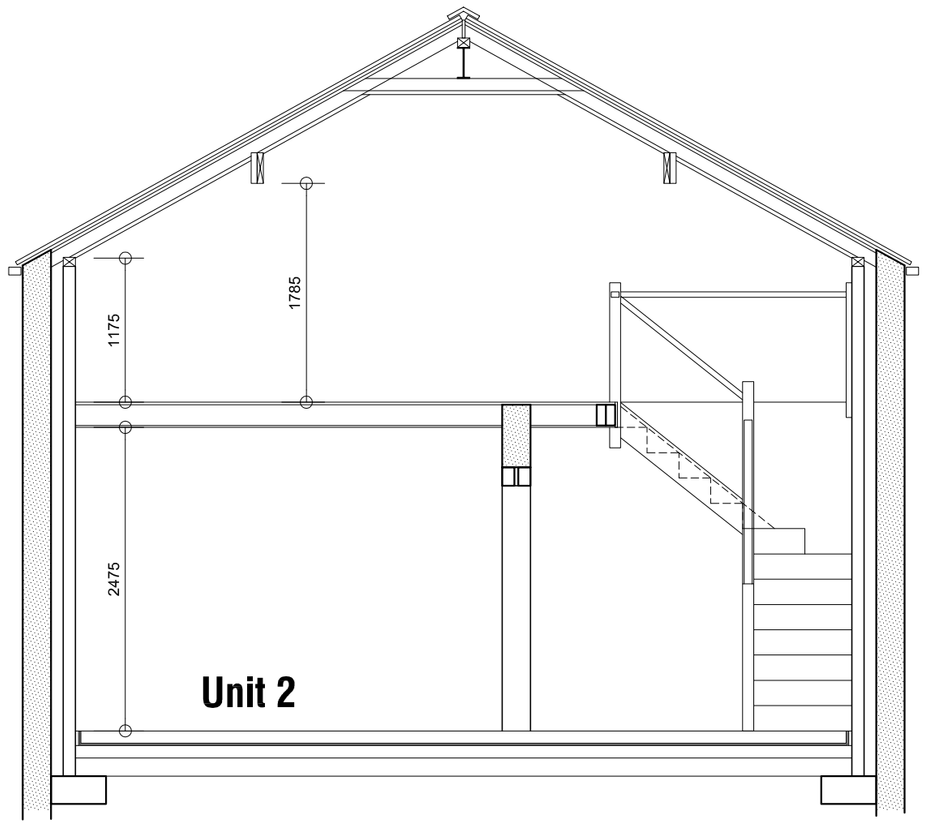

Section A 1:50

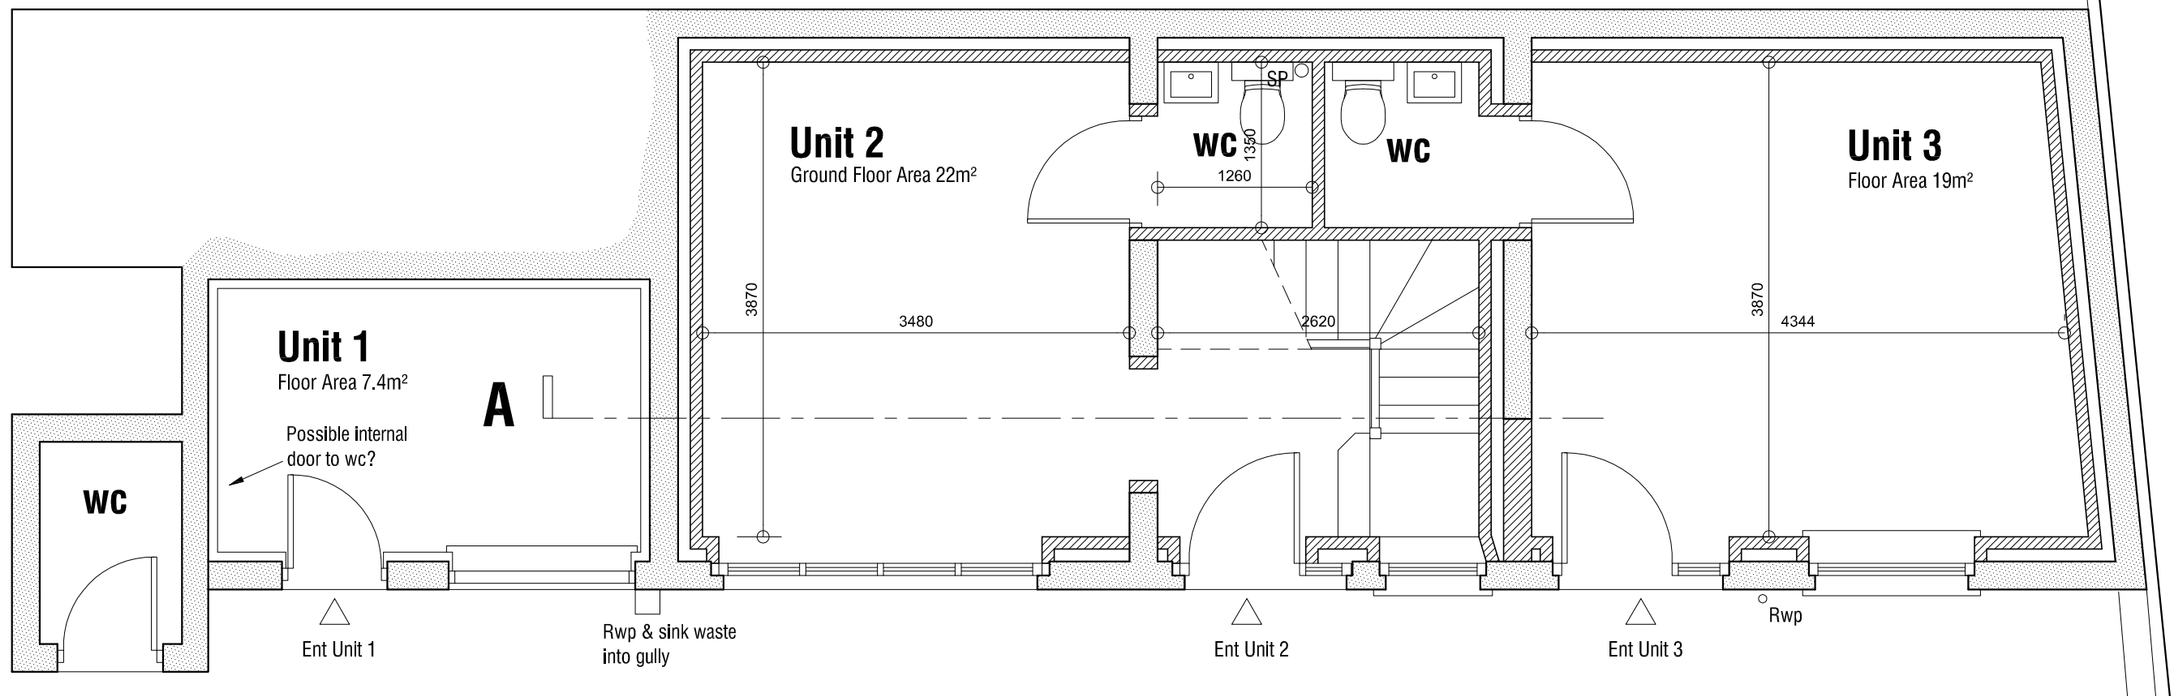

GROUND FLOOR PLAN 1:50

YARD

Rev A 12.02.2018 - Planning Issue.

Outbuilding to rear of
2 Blacker Road
Mapplewell
Barnsley S75 6BW

PROPOSALS

mboothdesign
architectural design and building consultants
Fairfield House
Berneslai Close Barnsley
S70 2FL
T: 01226 286256
M: 07881898300
E: mboothdesign@btconnect.com

Scale	AS SHOWN @ A2	Drawn	MJB
Date	FEB 2017	Ref.	16.39
Dwg No.	**SK10**	Rev.	**A**

0cm | | 2cm | | 4cm

Copyright mboothdesign. All dimensions in millimeters unless otherwise stated. Dimensions for setting out in existing buildings are to be checked and verified on site.