


Site Plan 1:500

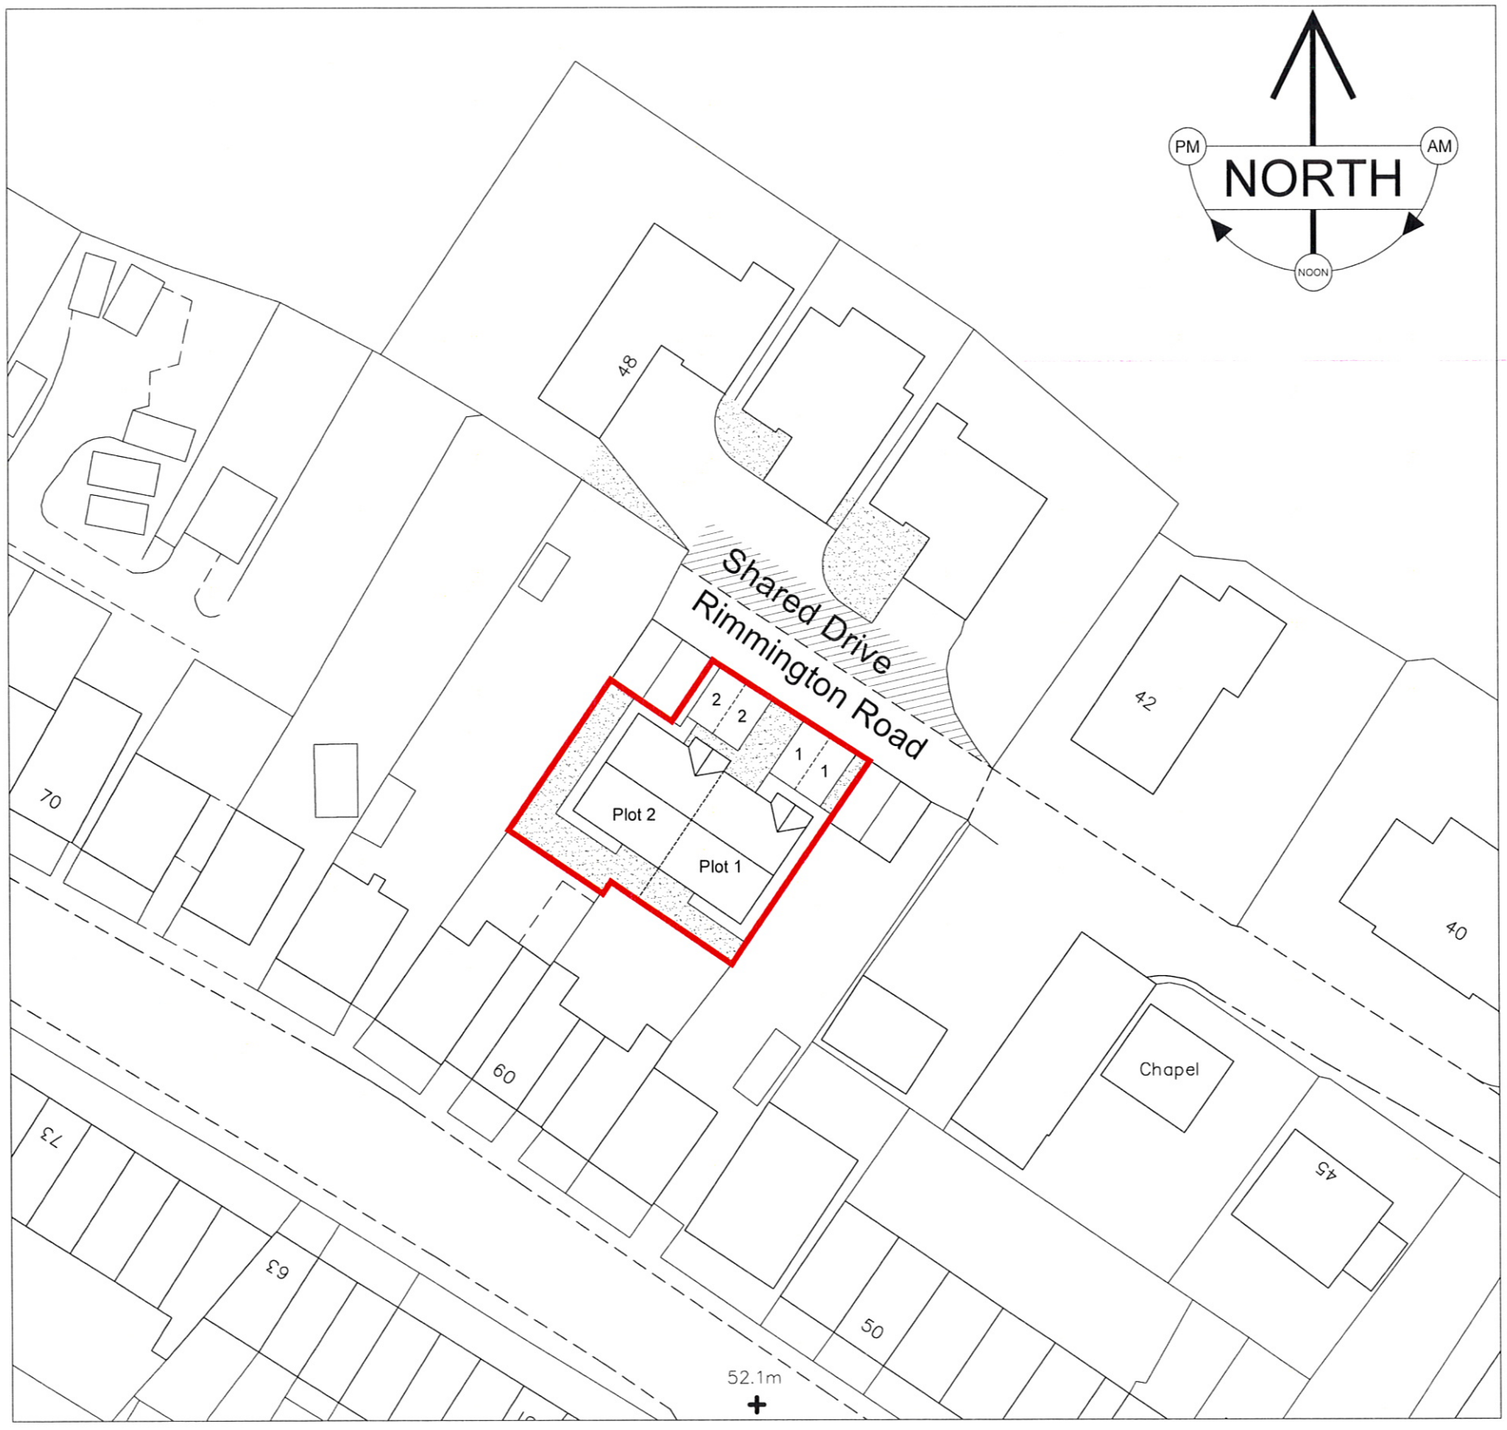

Location Plan 1:1250

Rev A 24/02/09: Extent of Rimmington Road Revised

Revision :

Scale : 1:500 & 1:1250 @A3

Date : 13/02/09

Drawn by : SB

Project :
Proposed Development at Rimmington Road, Wombwell

Title :
Site Plan & Location Plan

Drg No : RR/02 Rev : A